


LEGEND - EXTERIOR MATERIALS	
1	MASONRY
2	COMPOSITE PANEL
3	PUNCHED WINDOWS
4	FEATURE CLADDING
5	PARKING GARAGE ENTRY/EXIT

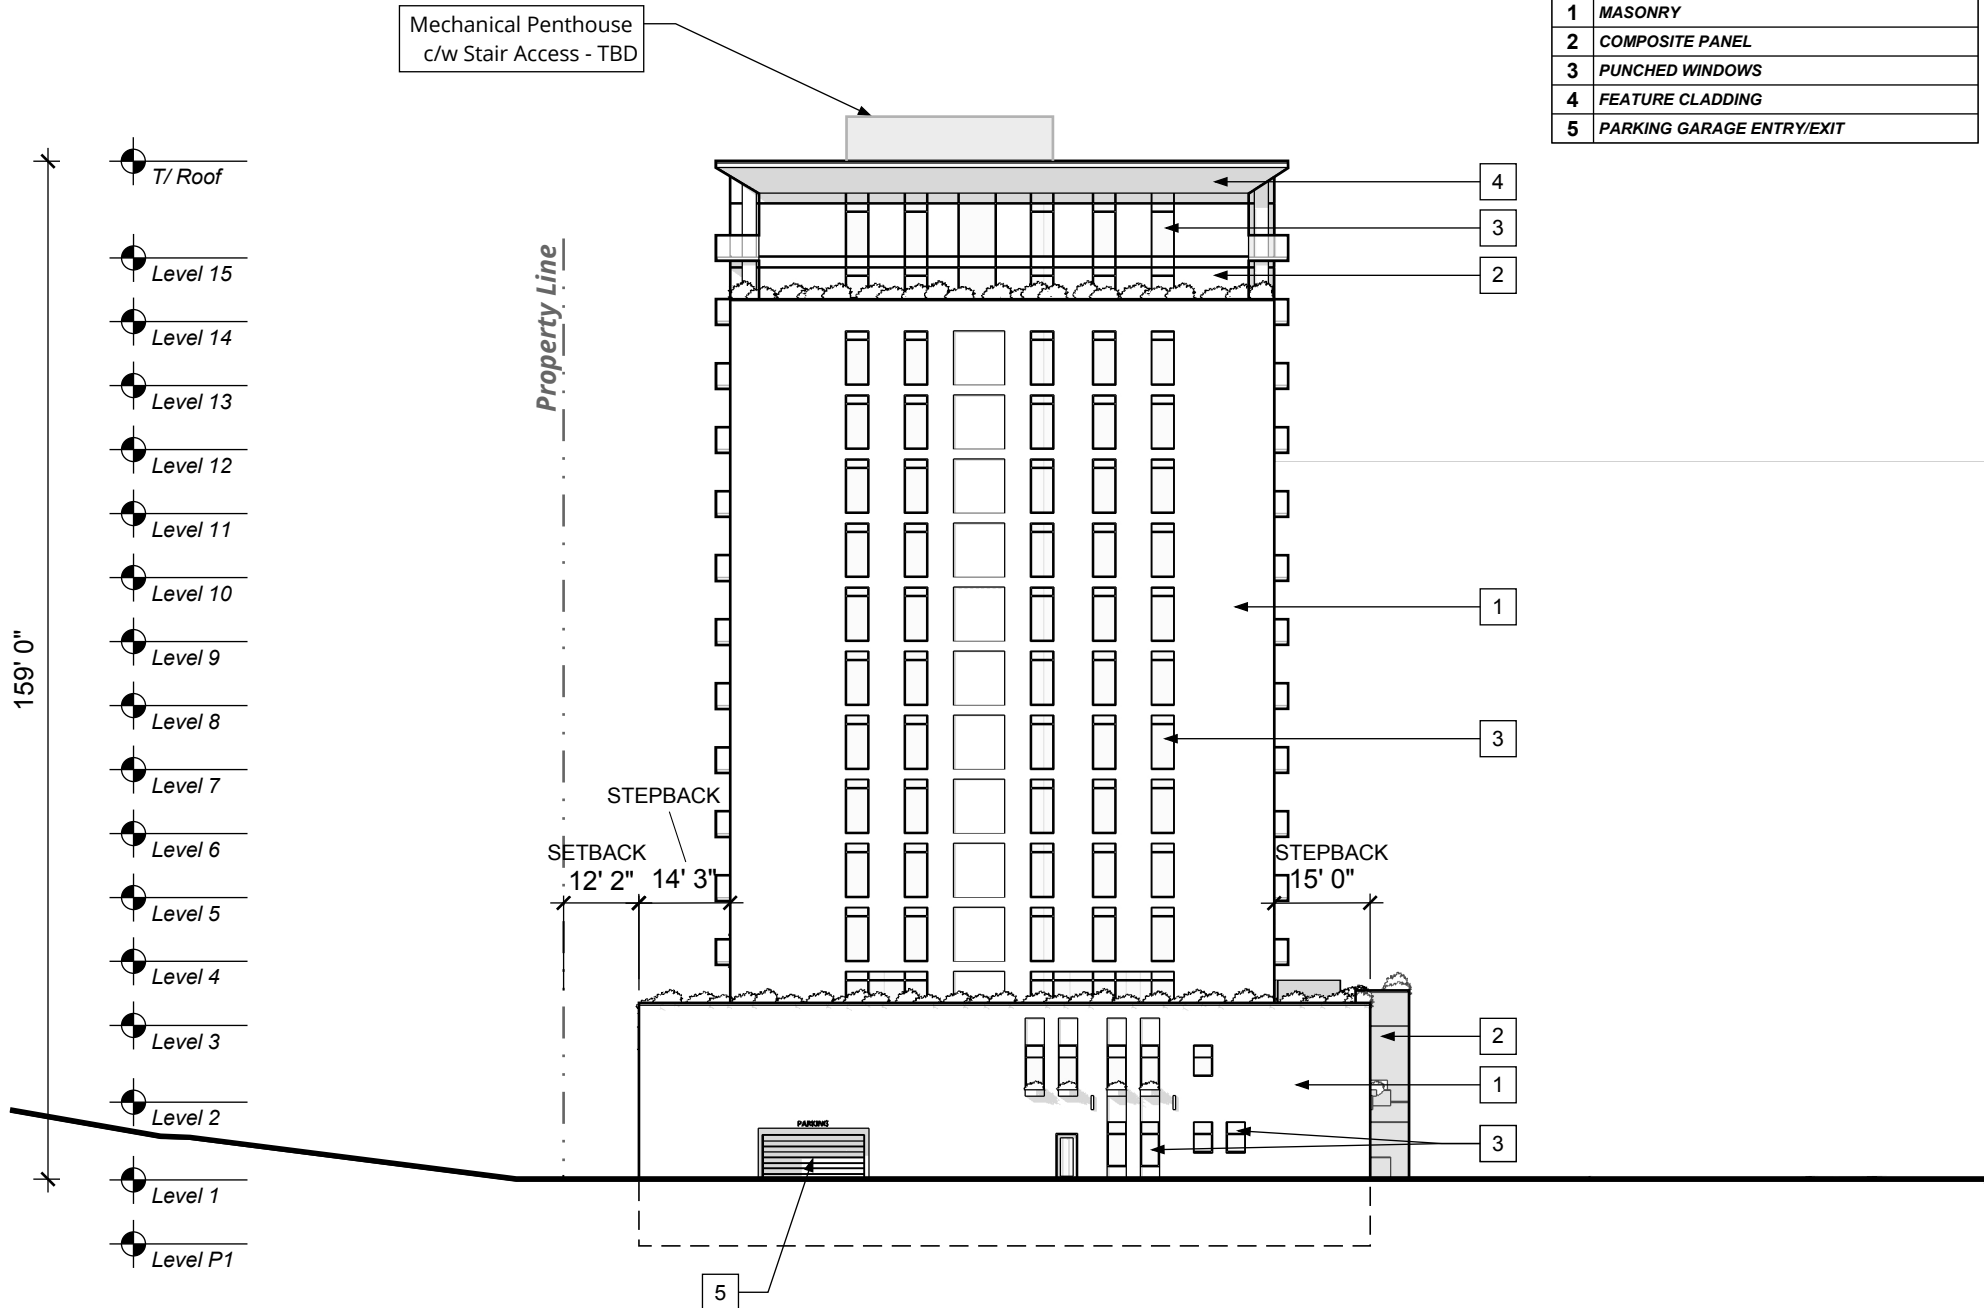


KINGS WOOD

Dartmouth, NS

189-00152-00 August 12, 2019

SOUTH ELEVATION

SCALE: 1" = 30'-0"

 


ARCHITECTURE | 49

CO:WORK
COLLABORATIVE ARCHITECTURE

A10

LEGEND - EXTERIOR MATERIALS	
1	MASONRY
2	COMPOSITE PANEL
3	PUNCHED WINDOWS
4	FEATURE CLADDING
5	PARKING GARAGE ENTRY/EXIT

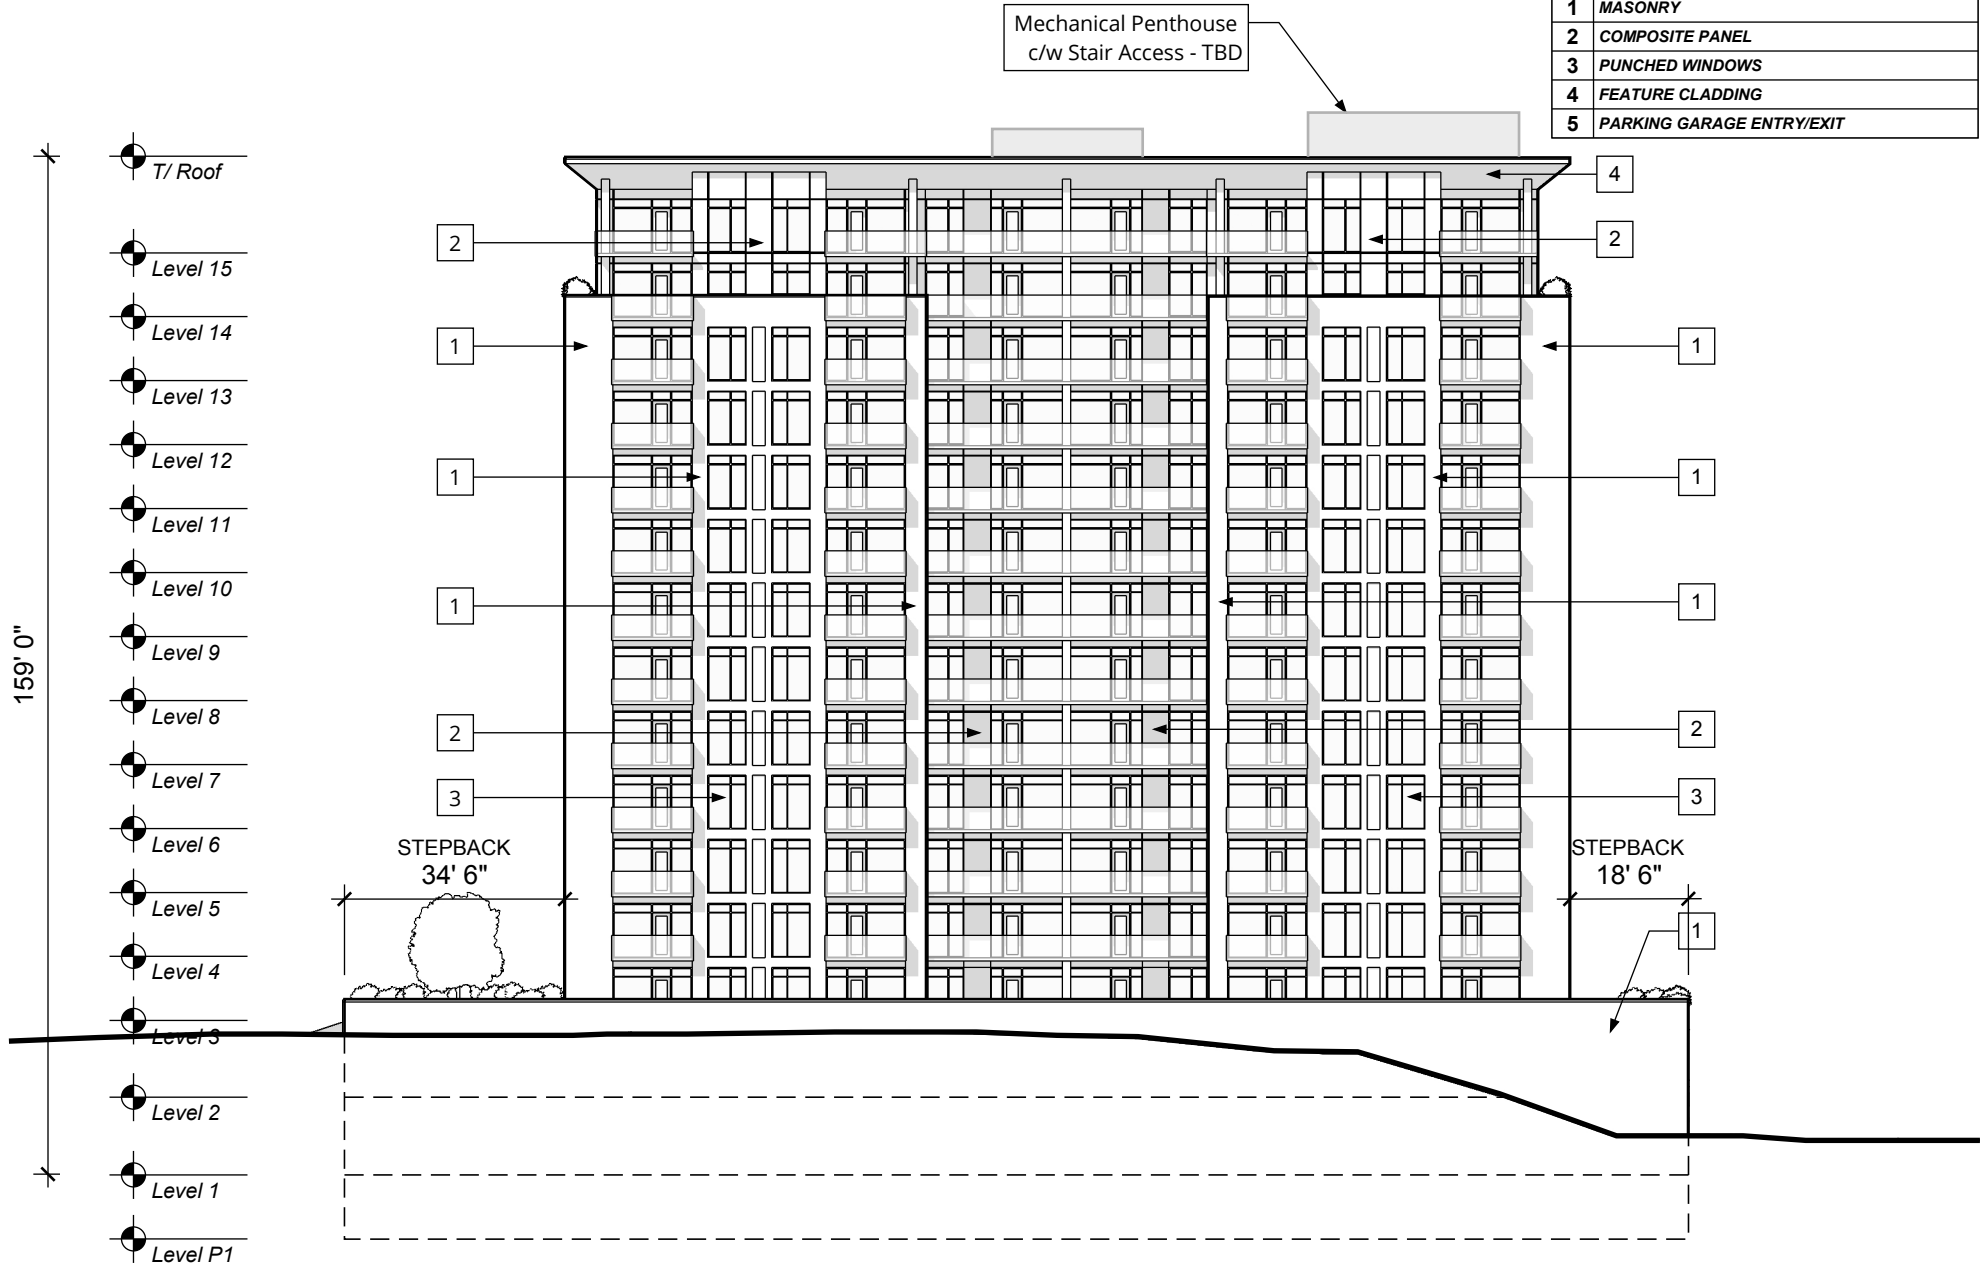


KINGS WOOD

Dartmouth, NS

189-00152-00 August 12, 2019

WEST ELEVATION

SCALE: 1" = 30'-0"

 


ARCHITECTURE | 49

CO:WORK
COLLABORATIVE ARCHITECTURE

A11

LEGEND - EXTERIOR MATERIALS	
1	MASONRY
2	COMPOSITE PANEL
3	PUNCHED WINDOWS
4	FEATURE CLADDING
5	PARKING GARAGE ENTRY/EXIT

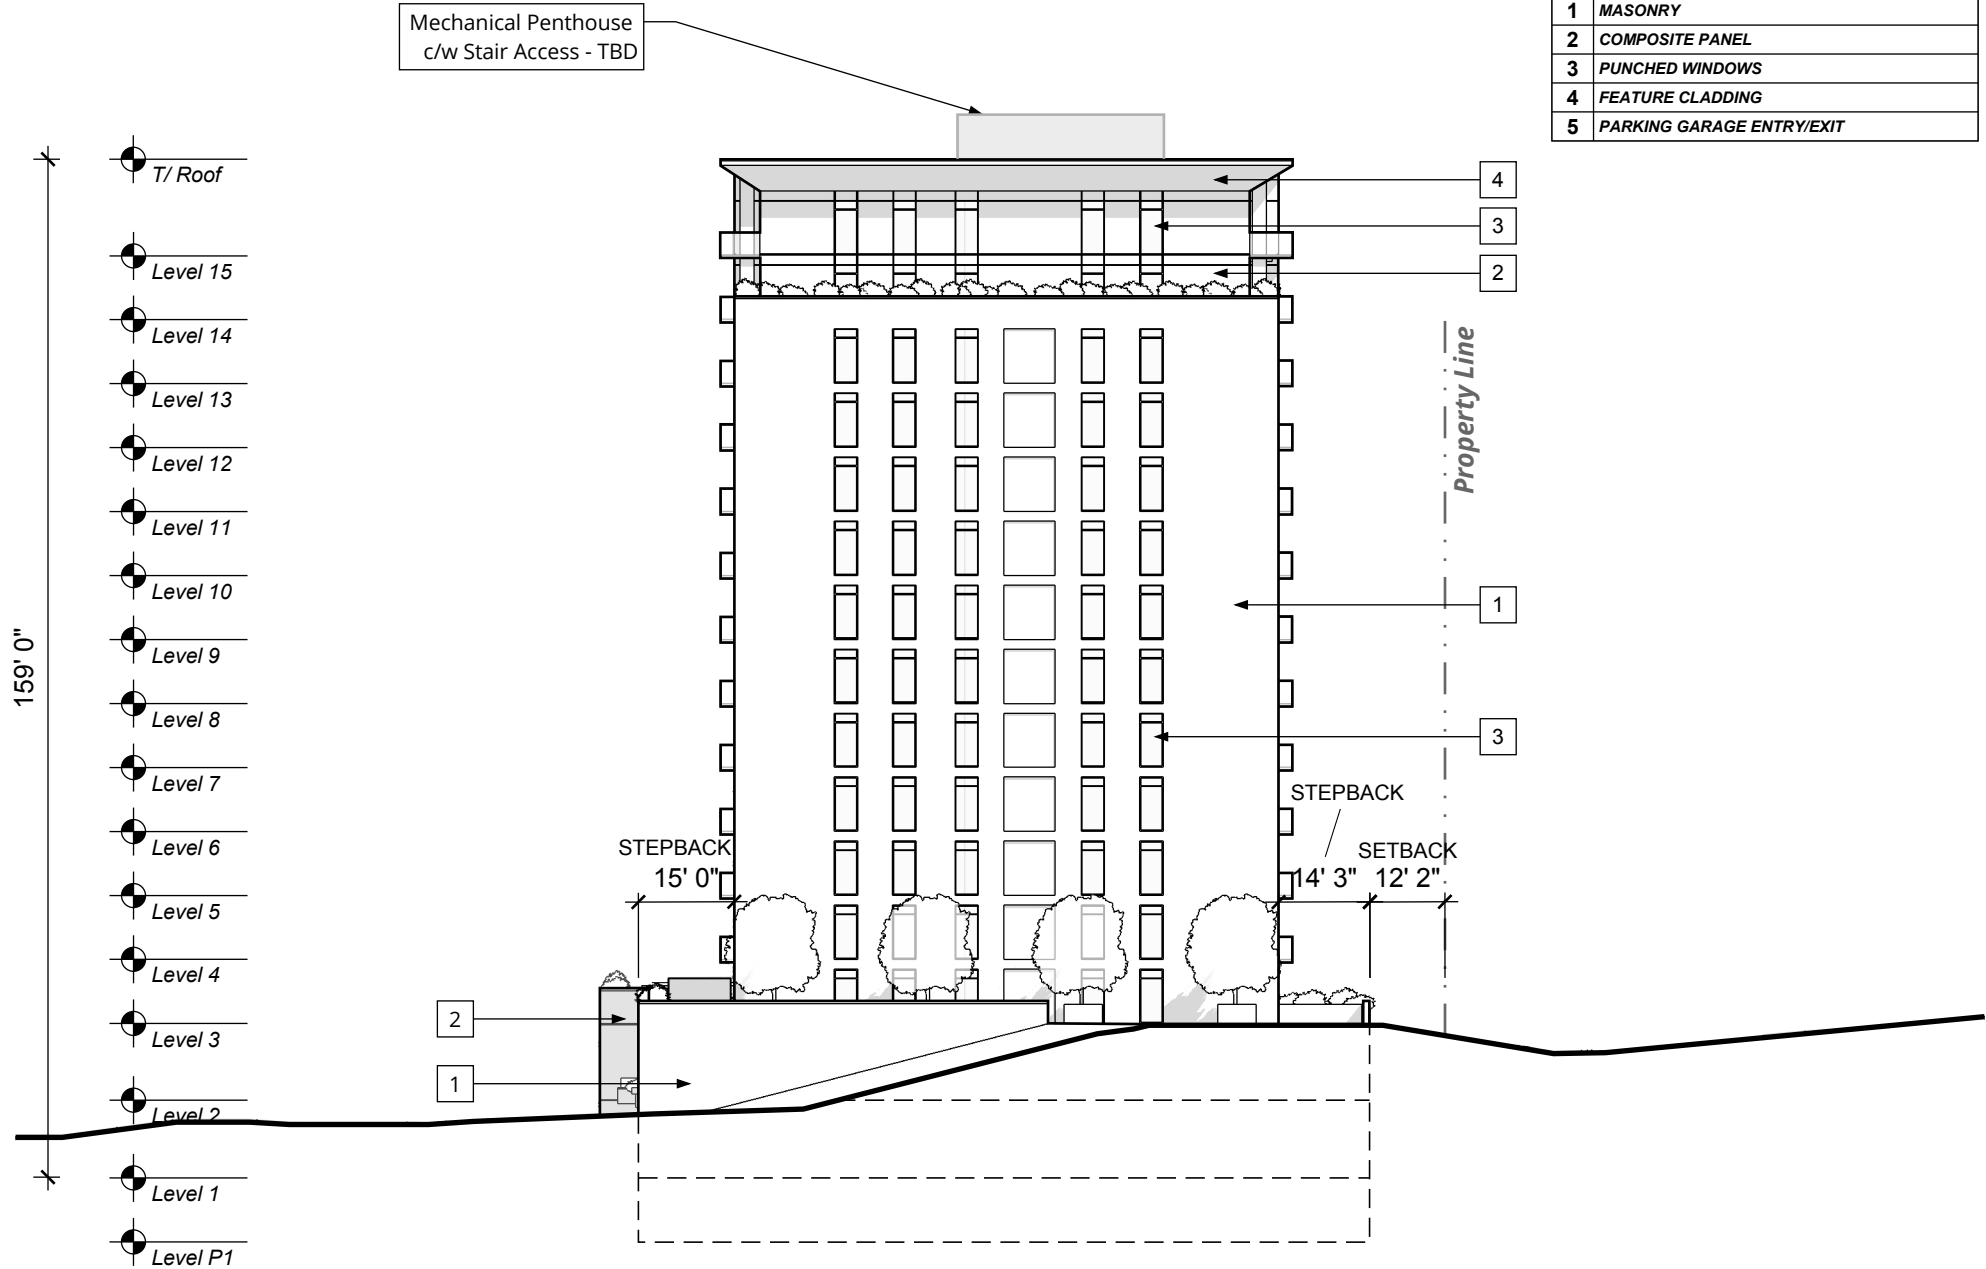


KINGS WOOD

Dartmouth, NS

189-00152-00 August 12, 2019

NORTH ELEVATION

SCALE: 1" = 30'-0"

 

ARCHITECTURE | 49

CO:WORK
COLLABORATIVE ARCHITECTURE

A12