


TWIN LAKES RE-DESIGN


175 units & commercial ground floor
Prince Albert Rd, Dartmouth NS

TWIN LAKES DEVELOPMENT LTD.

ATTACHMENT A ARCHITECTURAL PACKAGE

CONTENTS	
URBAN CONTEXT	1
DESIGN RATIONALE	2
BUILDING CONTEXT PHOTOS	3
CONTEXT PHOTOS ALONG PRINCE ALDERT STREET	4-5
DEVELOPMENT STATISTICS	6
SITE SERVICING SCHEMATIC	7
ZONNING MAP. SITE PLAN AND ENTRY POINTS	8
PRELIMINARY LANDSCAPE PLAN	9
BUILDING PLANS	10-14
BUILDING SECTIONS	15-16
BUILDING ELEVATIONS	17-20
PANORAMIC VIEW FROM LAKE BANOOK	21
DEVELOPMENT ARIAL VIEW	22
INSPIRATION BOARD	23
STREETSCAPE ARTISTIC RENDERING	24
ARTISTIC RENDERING	25

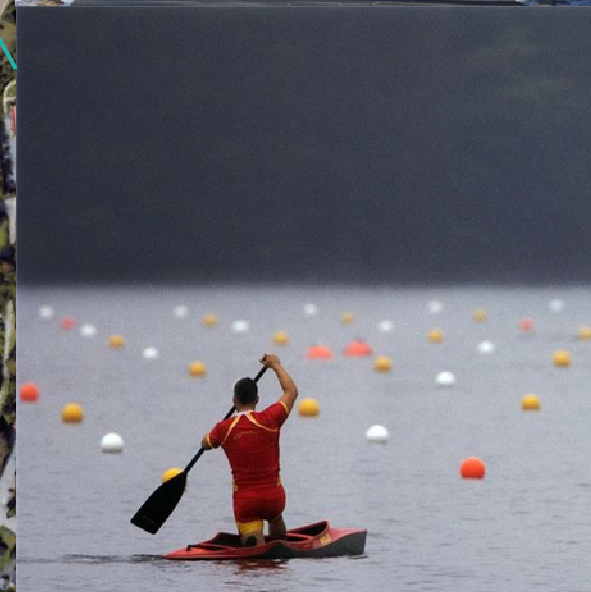

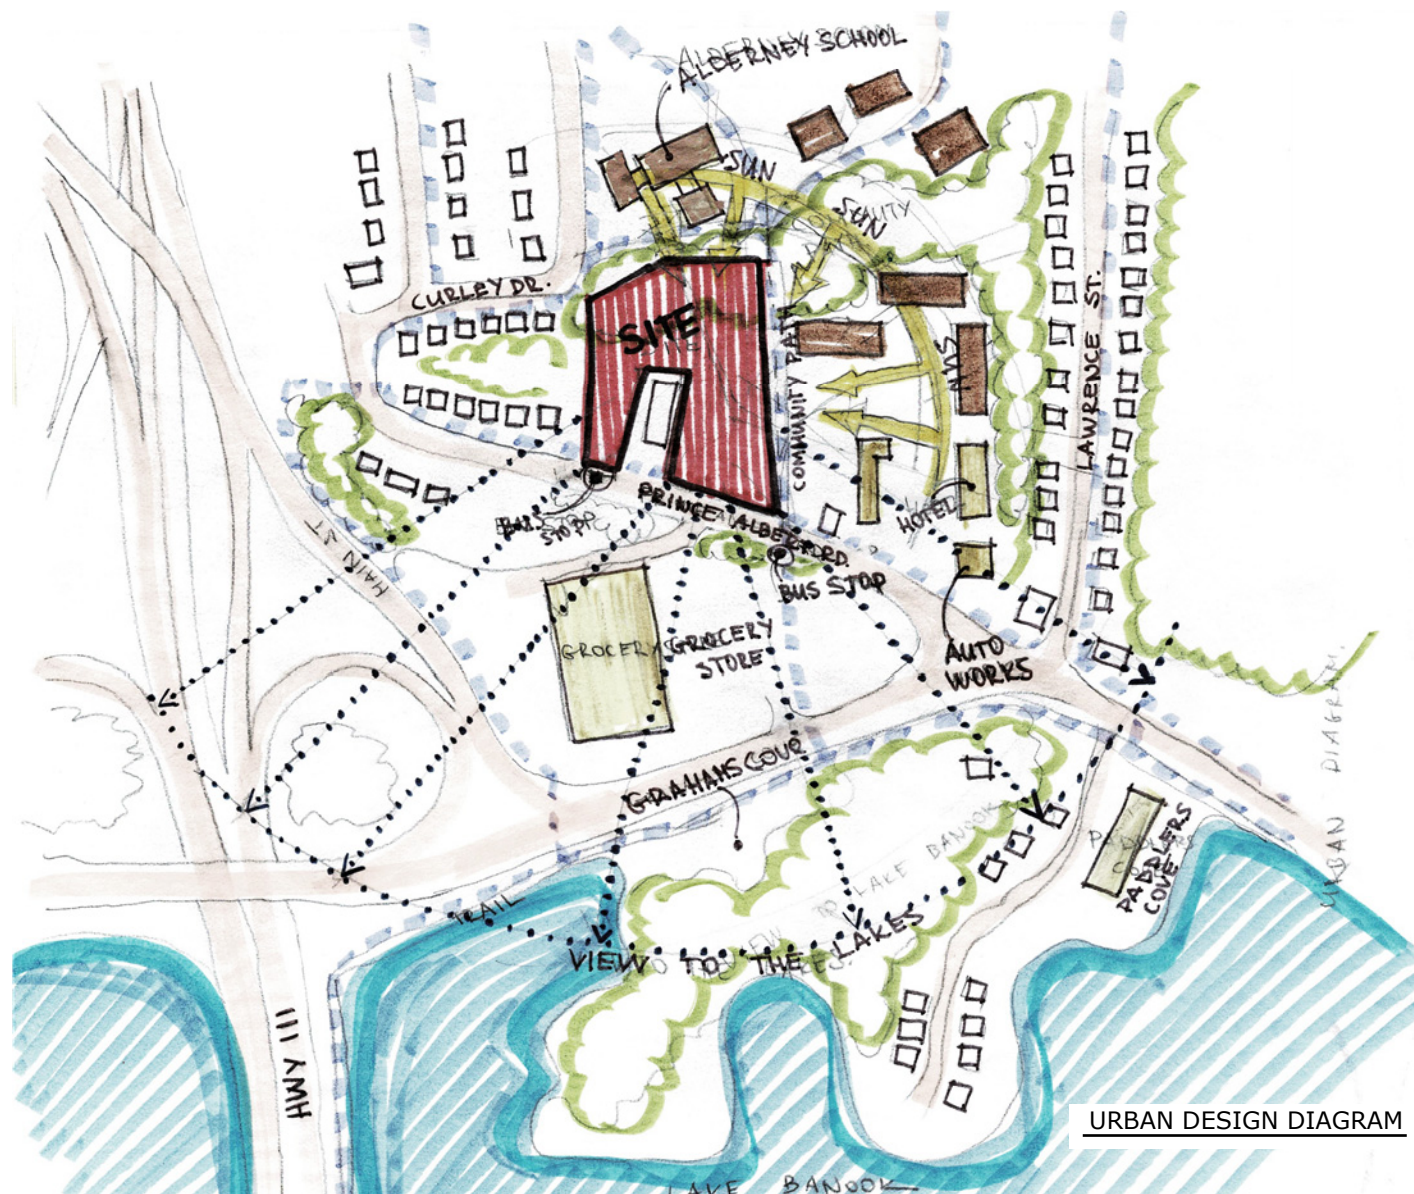

URBAN DESIGN DIAGRAM



CONCEPT DIAGRAM

APPROPRIATE LOCATION FOR HIGH DENSITY RESIDENTIAL

- INSIDE THE CENTRAL PLAN BOUNDARY
- ABUTS THE GRAHAM'S CORNER COMMERCIAL NODE
- INFILLS SITE UTILIZING EXISTING INFRASTRUCTURE
- PRINCE ALBERT RD - COLLECTOR WITH TRANSIT SERVICE
- WALKABLE NEIGHBORHOOD WITH SHOPPING, PARKS AND RECREATION NEARBY

IMPROVEMENT OVER EXISTING DA

- MAJOR MASS MOVED TOWARD PRINCE ALBERT RD
- INCREASED SETBACK FROM ADJACENT LOW RESIDENTIAL AND SCHOOL SITES
- LESS SITE DISRUPTION. INCREASED TREE BUFFER
- CREATES AN URBAN STREET FRONTAGE FOR THE GRAHAM'S CORNER
- GREATER VARIETY OF HOUSING TYPES, INCLUDING GROUND RELATED UNITS
- EXISTING PATHWAY FROM SCHOOL EXTENDED THROUGH TO PRINCE ALBERT RD

DESIGN FEATURES



- TWO SLIMMER TOWER MASSES, SET PERPENDICULAR TO HILLSIDE
- SMALL FLOOR PLATES, 8 SUITES PER FLOOR WITH ENHANCED EXPOSURES
- MASSES OFFSET TO CAPTURE VIEWS
- LARGE PRIVATE BALCONIES FOR THE TOWER UNITS, EXTENSIVE GRADE LANDSCAPING
- STRONG EXPRESSION OF STREETWALL WITH TOWERS STEPPED BACK ABOVE
- BASE STRUCTURE DETAILED TO RECALL FORMS AND PROPORTIONS OF LOCAL CANAL STRUCTURES



■■■■■ PEDESTRIAN CONNECTIONS ■■■■■ LAKE BANOOK TRAIL ——— MAIN VEHICULAR CONNECTION
 ■■■■■ COMMUNITY TRAIL ——— SECONDARY VEHICULAR CONNECTION





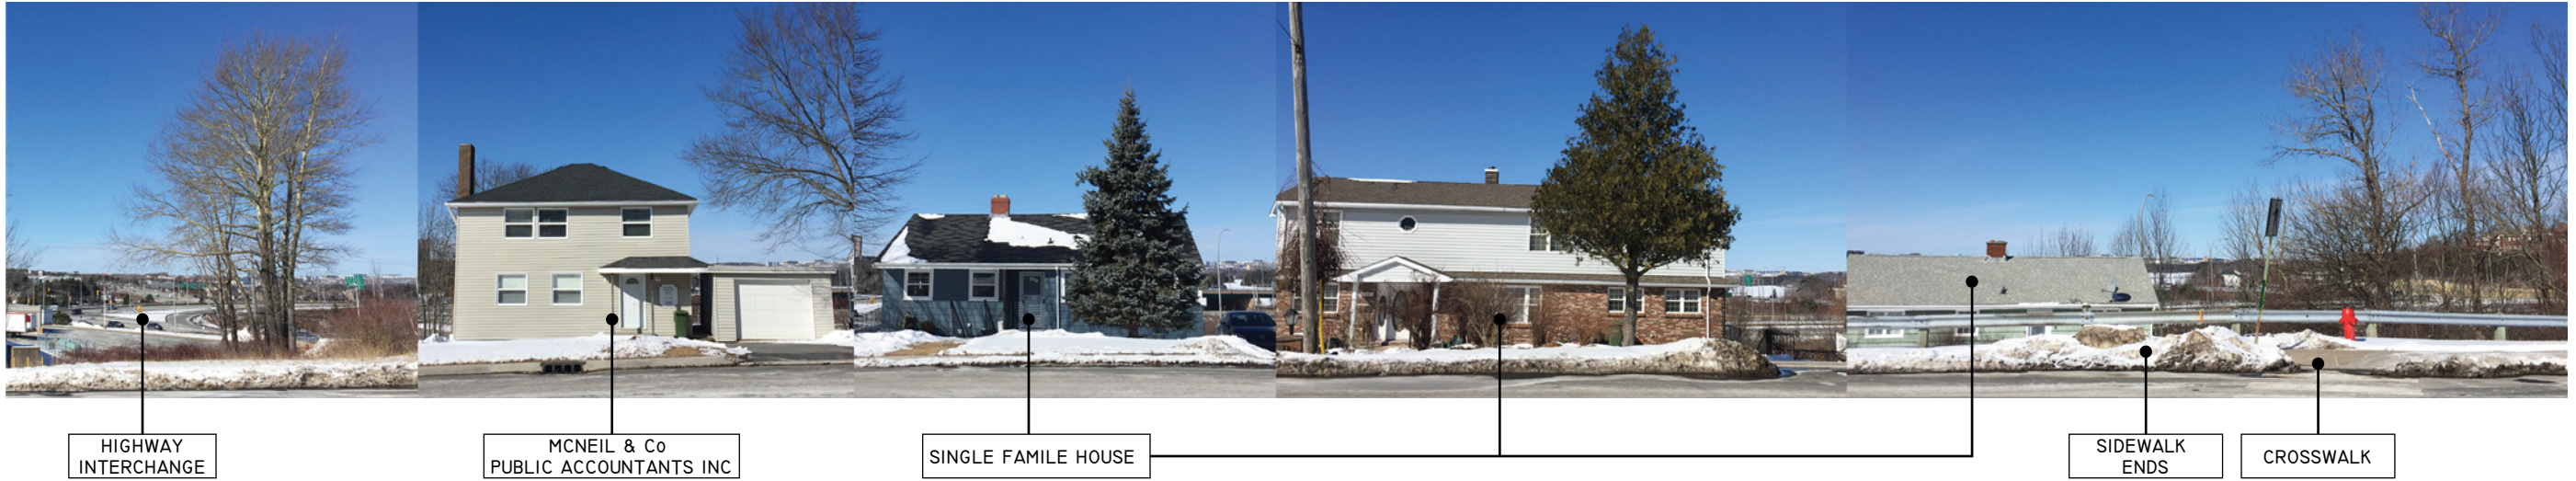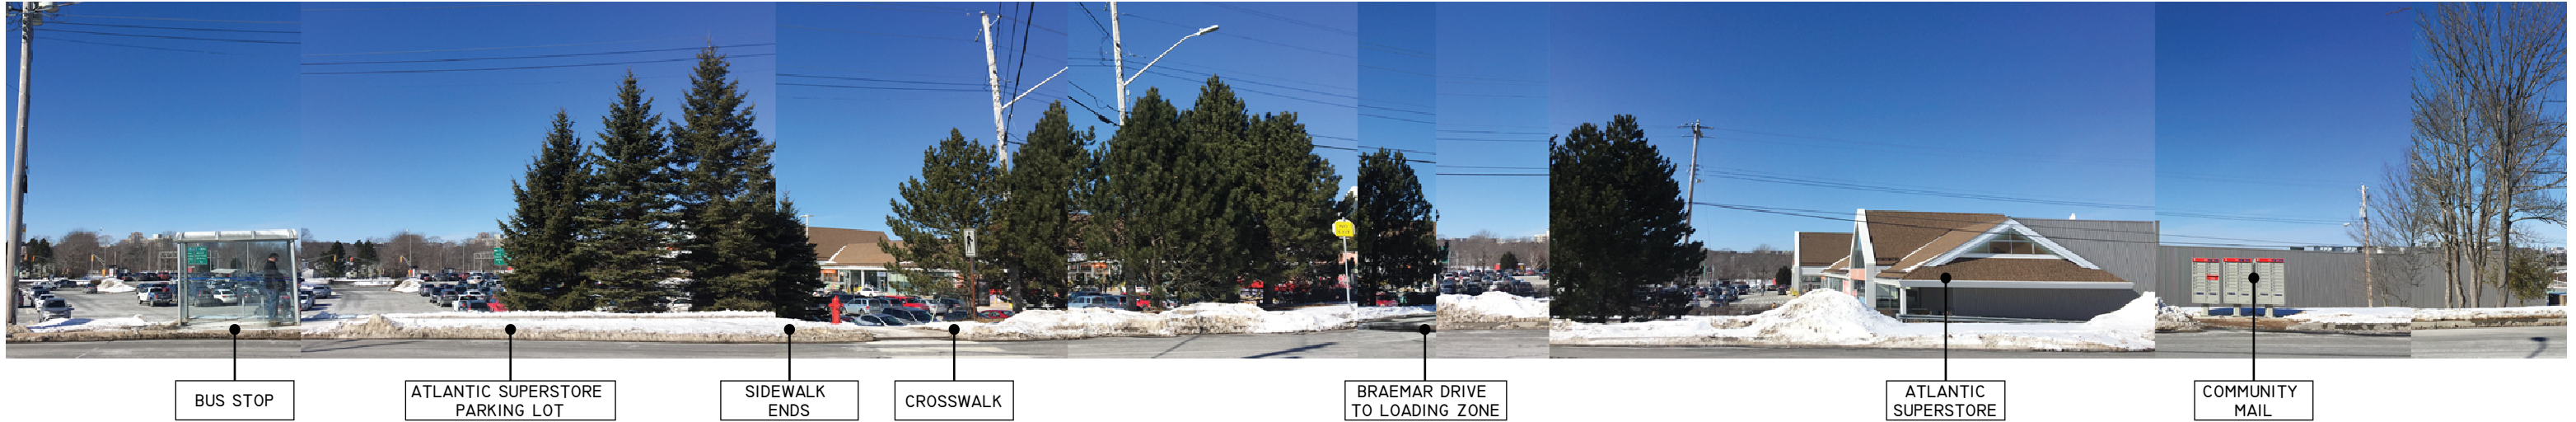

APPROVED DEVELOPMENT

TOTAL SITE AREA ± 98,953 FT² = 2.27 AC

FRONTAGES: PRINCE ALBERT RD 16.3M

BUILDING FOOTPRINT ABOVE GROUND ± 19,400 FT²

DENSITY 37 PPA

F.A.R. 1.7

GROSS FLOOR AREA FT²


LOCATION	RESIDENTIAL	AMENITY	PARKING
LVL P1			18,800
LVL G & P2	1,870		14,680
LVL 1 & P3	3,890	1,540	12,150
LVL 2	13,800		15,100
LVL 3-II	135,900		
LVL 12	7,800		
	163,260	1,540	60,730
GFA ABOVE GROUND			
GFA TOTAL			225,530

UNIT COUNT

LOCATION	UNIT TYPE		
	2 BR	2 BR + D	3 BR
LVL 1			
LVL 2			
LVL 3-II			
LVL 12			
TOTAL			
	84		

PARKING

UNDERGROUND	P3	42
	P2	30
	P1	25
	TOTAL	97
SURFACE		20

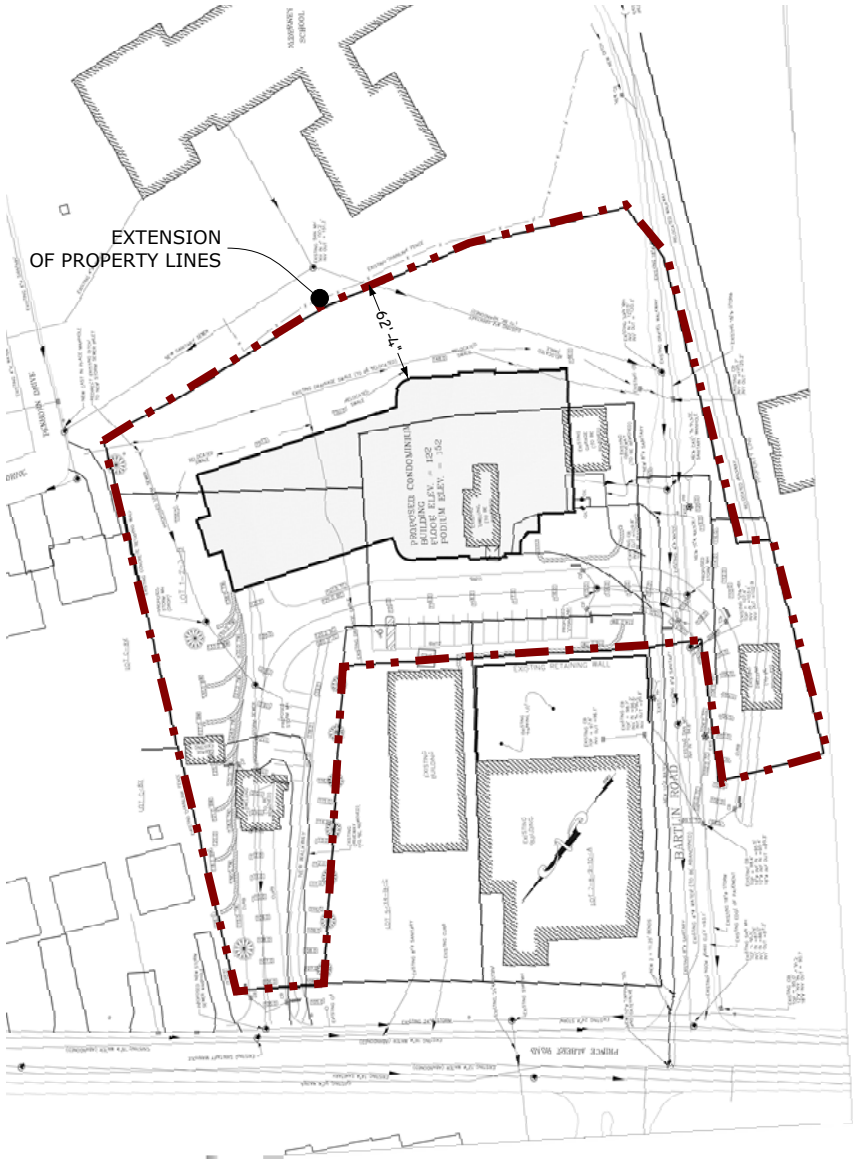

PROPOSED RE-DEVELOPMENT SCHEME

TOTAL SITE AREA ± 141,308 FT² = 3.24 AC

FRONTAGES: PRINCE ALBERT RD 90.60M (74.30M + 16.3M)

BUILDING FOOTPRINT ABOVE GROUND ± 30,300 FT²

DENSITY 54 PPA

F.A.R. 1.9

GROSS FLOOR AREA FT²


LOCATION	RETAIL	RESIDENTIAL			AMENITY	PARKING
		TOWER A	TOWER B	TOTAL		
LVL P3						27,770
LVL P2						50,750
LVL G & P1	7,572					36,550
LVL 1 - COURTYARD		8,620	6,880	15,500		
LVL 2	908	16,280	11,000	27,280		
LVL 3		14,000	14,500	28,500	2,060	
LVL 4		10,260	9,875	20,135		
LVL 5-II		75,600	75,600	151,200		
LVL 12		8,300	8,300	16,600		
		133,060	126,155			
	8,480			259,215	2,060	115,070
GFA ABOVE GROUND						269,755
GFA TOTAL						384,825


UNIT COUNT

LOCATION	UNIT TYPE			
	1 BR	2 BR/TH	2 BR	3 BR
LVL 1		4	4	
LVL 2			13	
LVL 3	1		18	
LVL 4	6		9	
LVL 5-II			16	
			16	
			16	
			16	
			16	
LVL 12				8
TOTAL	7	4	156	8
	175			

PARKING

UNDERGROUND	P3	53
	P2	99
	P1	64
	TOTAL	216
SURFACE	COMMERCIAL	10
	GUEST	10
	TOTAL	20

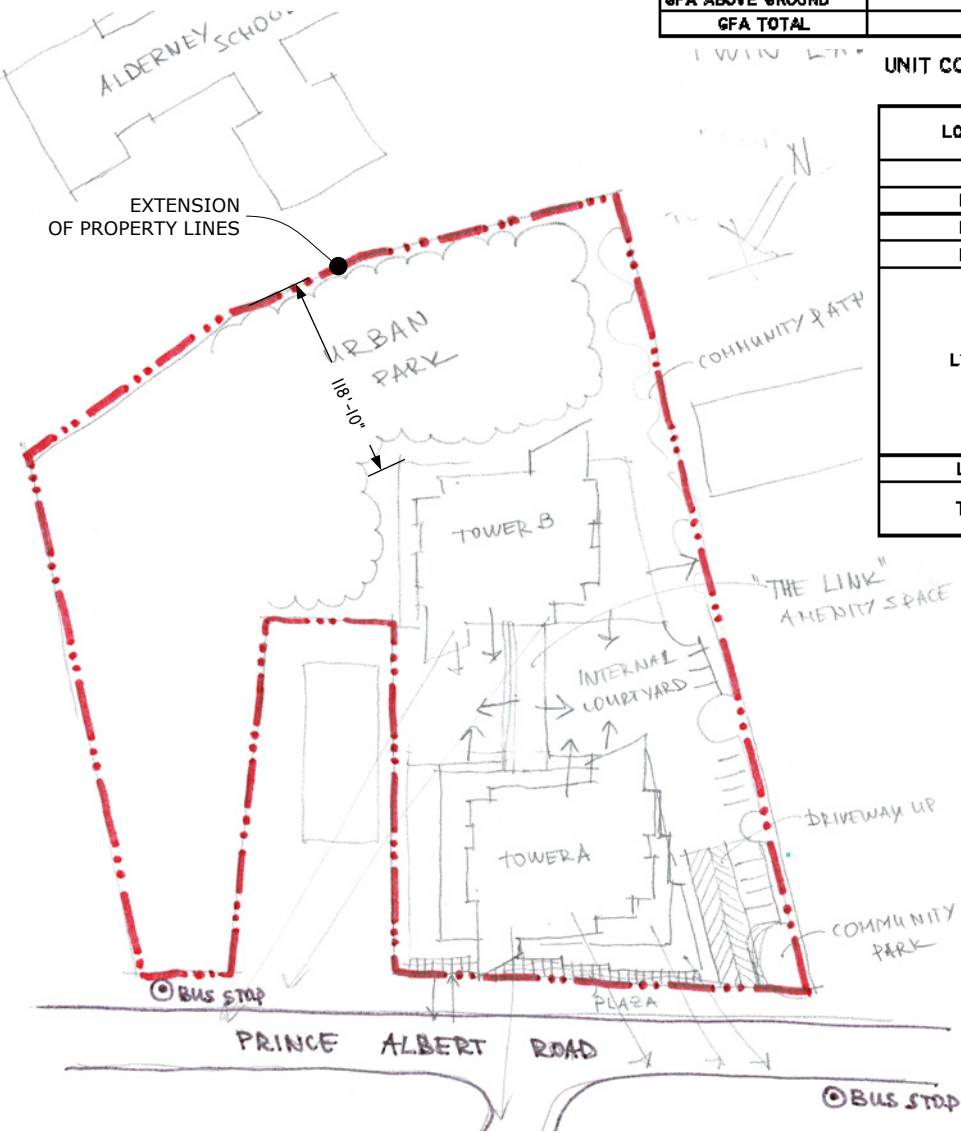

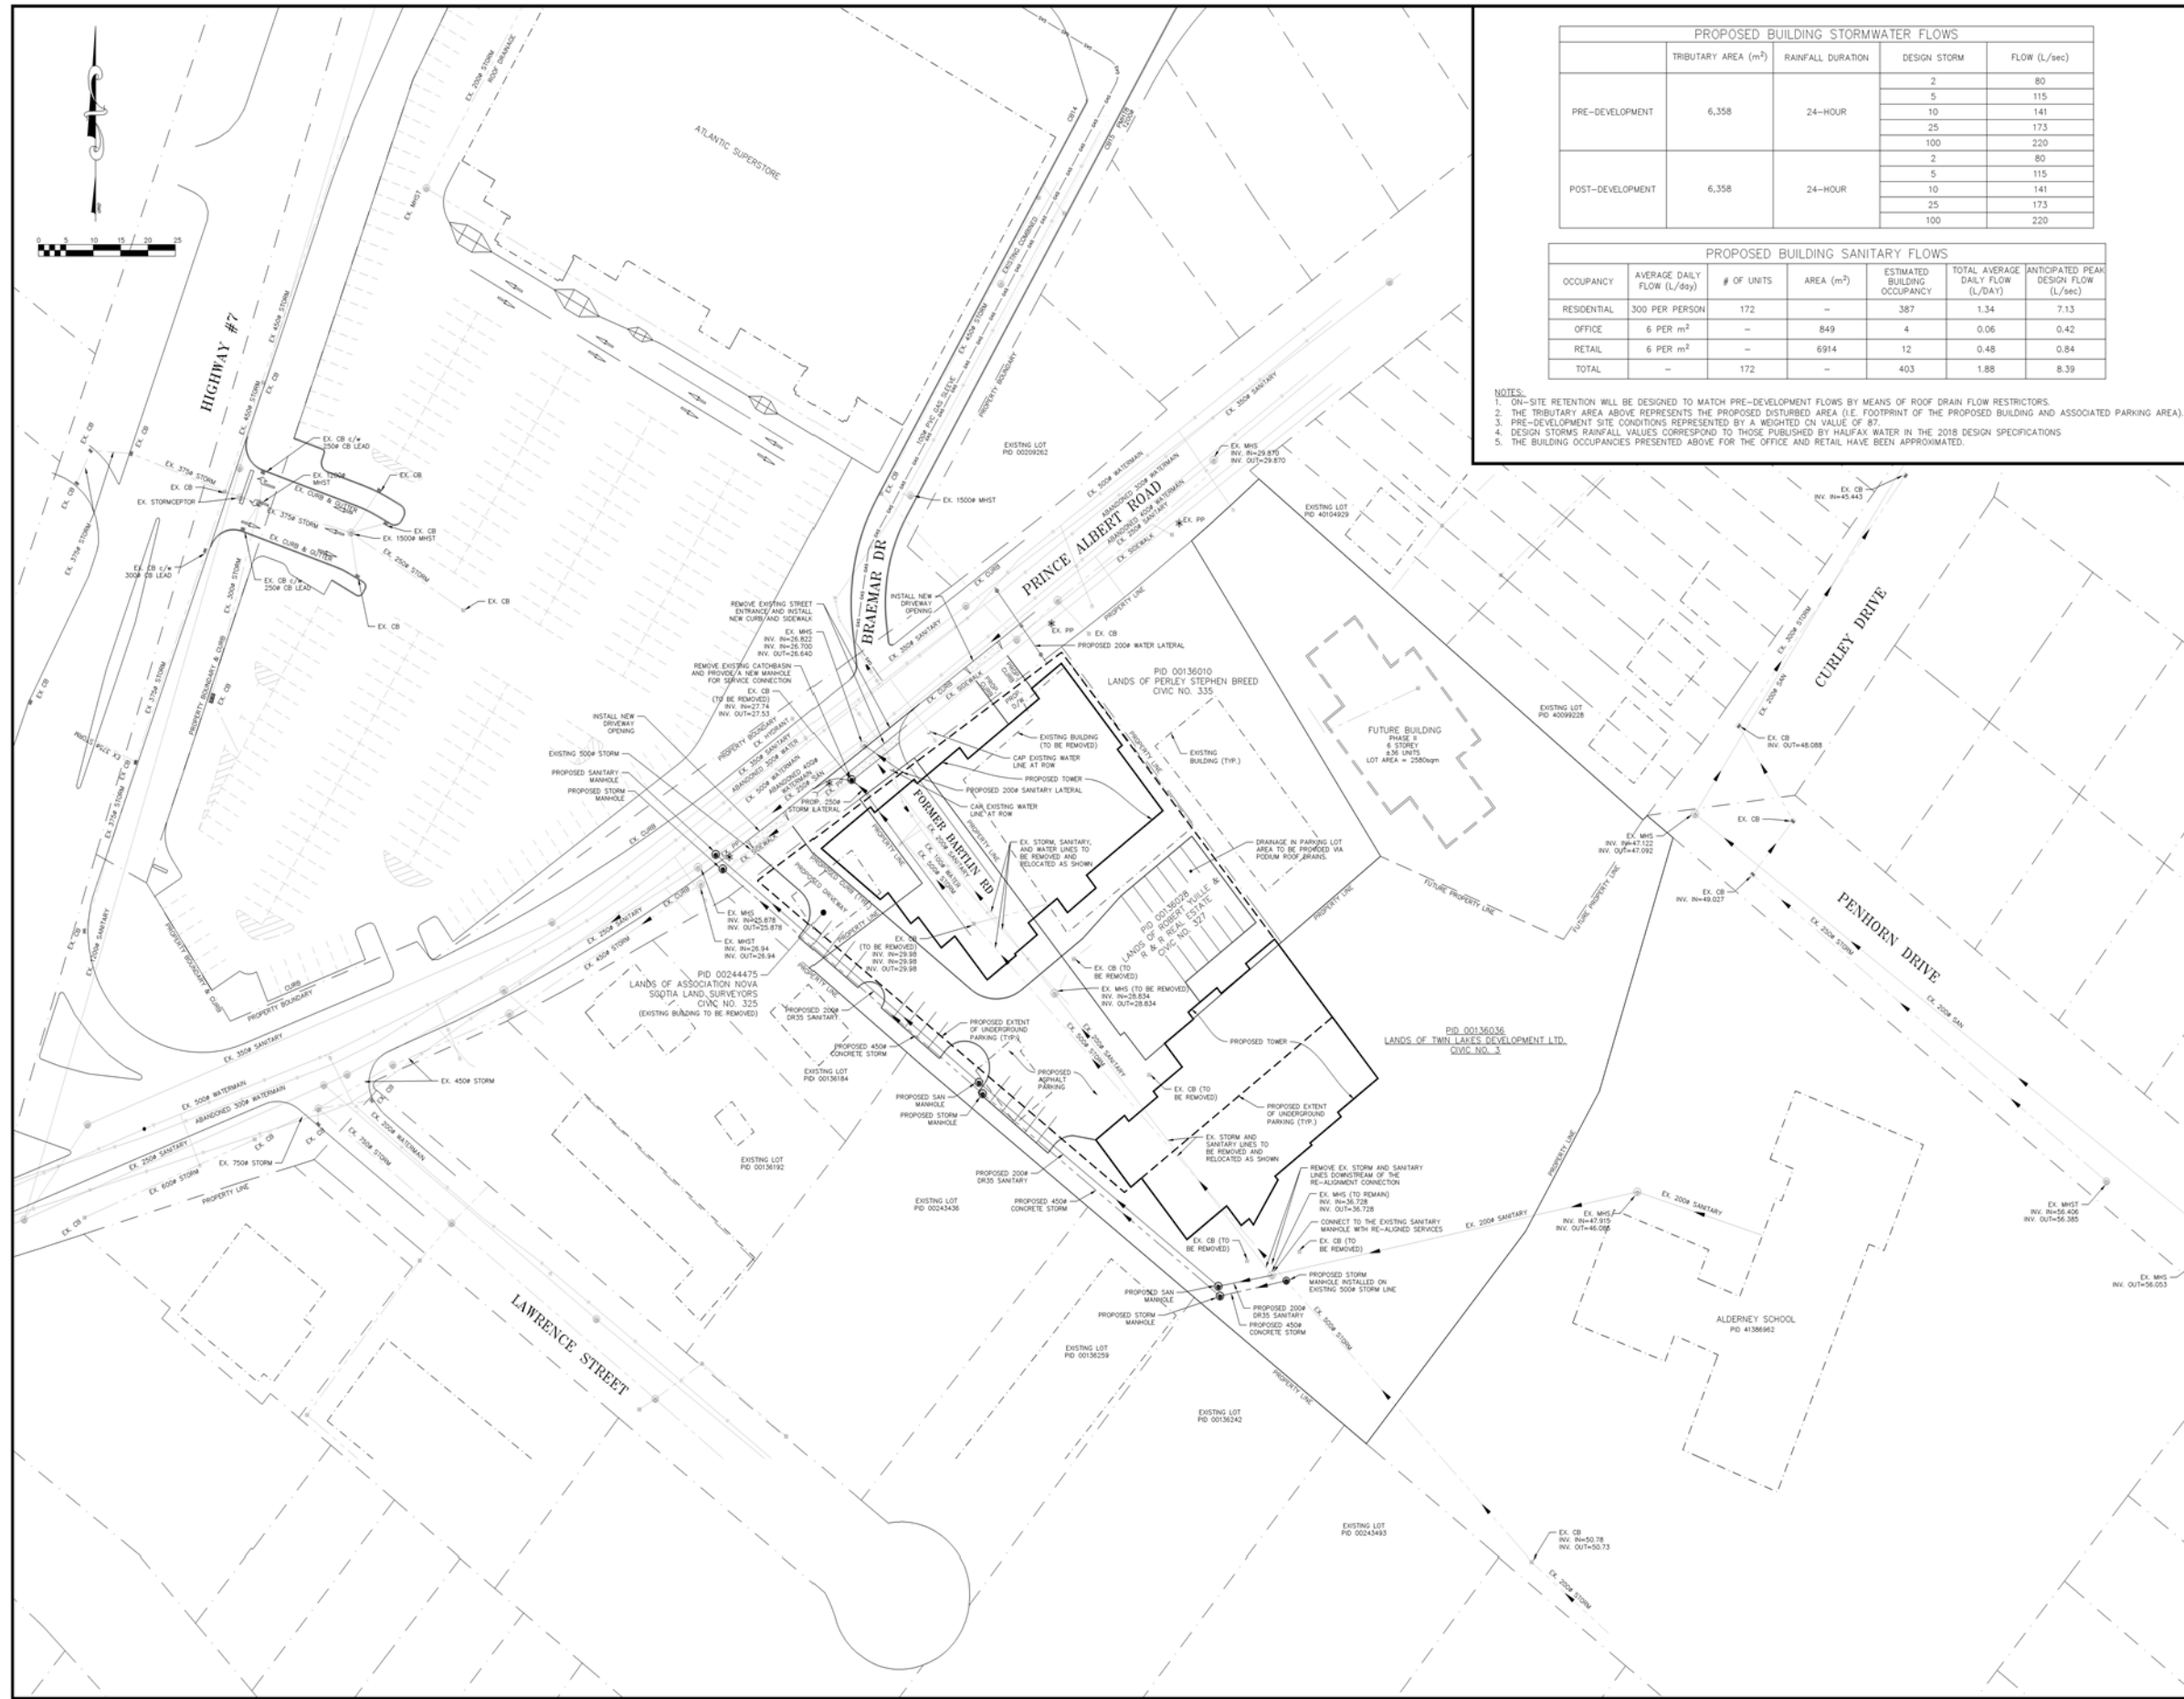

PROPOSED BUILDING STORMWATER FLOWS				
	TRIBUTARY AREA (m²)	RAINFALL DURATION	DESIGN STORM	FLOW (L/sec)
PRE-DEVELOPMENT	6,358	24-HOUR	2	80
			5	115
			10	141
			25	173
			100	220
POST-DEVELOPMENT	6,358	24-HOUR	2	80
			5	115
			10	141
			25	173
			100	220

PROPOSED BUILDING SANITARY FLOWS						
OCCUPANCY	AVERAGE DAILY FLOW (L/day)	# OF UNITS	AREA (m²)	ESTIMATED BUILDING OCCUPANCY	TOTAL AVERAGE DAILY FLOW (L/DAY)	ANTICIPATED PEAK DESIGN FLOW (L/sec)
RESIDENTIAL	300 PER PERSON	172	—	387	1.34	7.13
OFFICE	6 PER m²	—	849	4	0.06	0.42
RETAIL	6 PER m²	—	6914	12	0.48	0.84
TOTAL	—	172	—	403	1.88	8.39

- NOTES:
- ON-SITE RETENTION WILL BE DESIGNED TO MATCH PRE-DEVELOPMENT FLOWS BY MEANS OF ROOF DRAIN FLOW RESTRICTORS.
 - THE TRIBUTARY AREA ABOVE REPRESENTS THE PROPOSED DISTURBED AREA (I.E. FOOTPRINT OF THE PROPOSED BUILDING AND ASSOCIATED PARKING AREA).
 - PRE-DEVELOPMENT SITE CONDITIONS REPRESENTED BY A WEIGHTED CN VALUE OF 87.
 - DESIGN STORMS RAINFALL VALUES CORRESPOND TO THOSE PUBLISHED BY HALIFAX WATER IN THE 2018 DESIGN SPECIFICATIONS.
 - THE BUILDING OCCUPANCIES PRESENTED ABOVE FOR THE OFFICE AND RETAIL HAVE BEEN APPROXIMATED.

Key Plan NOT TO SCALE

LEGEND

- SANITARY M.H. & SEWER
- STORM M.H. & SEWER
- HYDRANT
- GATE VALVE & WATERMAIN
- CATCH-BASIN
- STREET TREE
- POWER POLE
- POWER POLE WITH LIGHT FIXTURE
- ANCHOR ON LIGHT POLE
- ALIANT PEDESTAL
- N.S.P.I. URB. BOX
- CONCRETE CURB & GUTTER
- SIDEWALK
- DRIVEWAY
- PEDESTRIAN RAMP
- PROPOSED FINISHED GRADE
- EXISTING CENTERLINE GRADE
- EXISTING GRADE (RT. SIDE R.O.W.)
- EXISTING GRADE (LEFT SIDE R.O.W.)
- PROPOSED U/G ELEC. LINES
- PROPERTY LINE
- EXISTING PROPERTY LINE
- LATERALS, SAN., STM. & WM.

- NOTES:
- Elevations are geodetic, and refer to Nova Scotia Co-ordinate Monument System and are presented in ATS 77.
 - Existing service locations are approximate and are based on Halifax Water Record information and site information collected by Alderney Surveys in March 2019. Service locations and depths shall be verified in the field.

Issued for Development Agreement	Mar 27/19	CNB
No Description	Date	By

Revision or Issue

Strum CONSULTING


Project
TWIN LAKES CONDOMINIUM

Drawing
SERVICING SCHEMATIC


Scale


Date	Mar 27, 2019	Drawn	MLM
Design	RAW	Check	Apprv.
Project No.	19-6738	Sheet	CNB
Drawing No.	7511	1 Of 1	CNB
		Rev.	0

REGISTRED PROFESSIONAL ENGINEER
C. A. BOURGEOIS
7511
PROVINCE OF NOVA SCOTIA

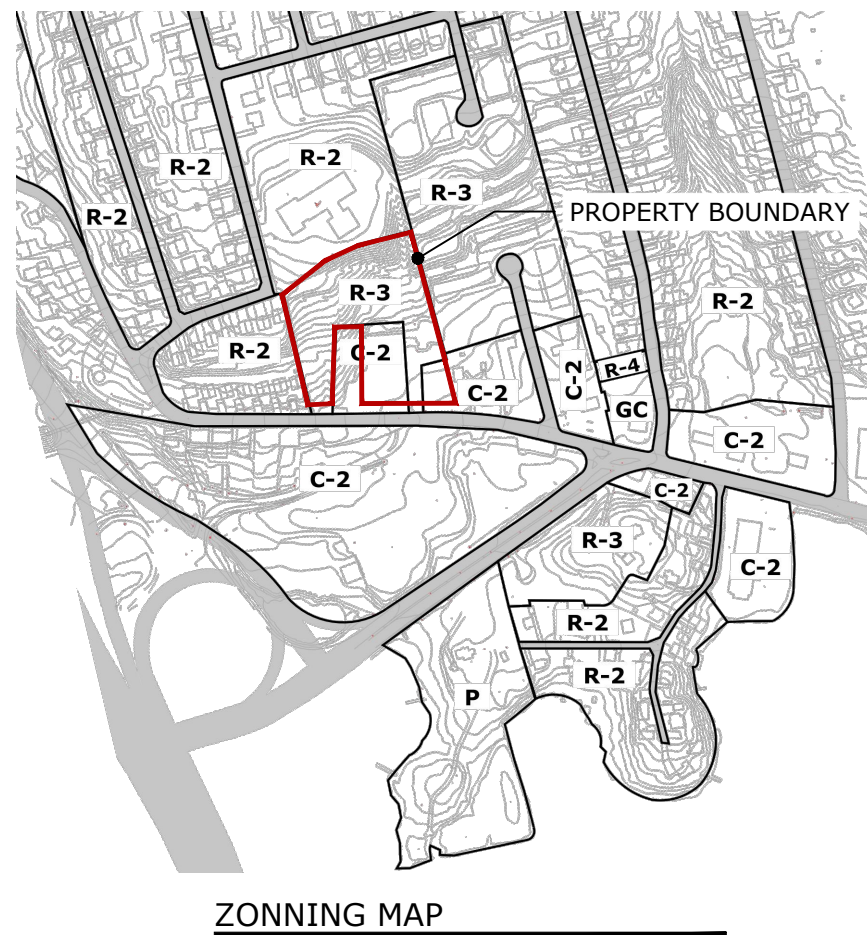

SITE PLAN AND ENTRY POINTS
SCALE: 1" = 60'-0"

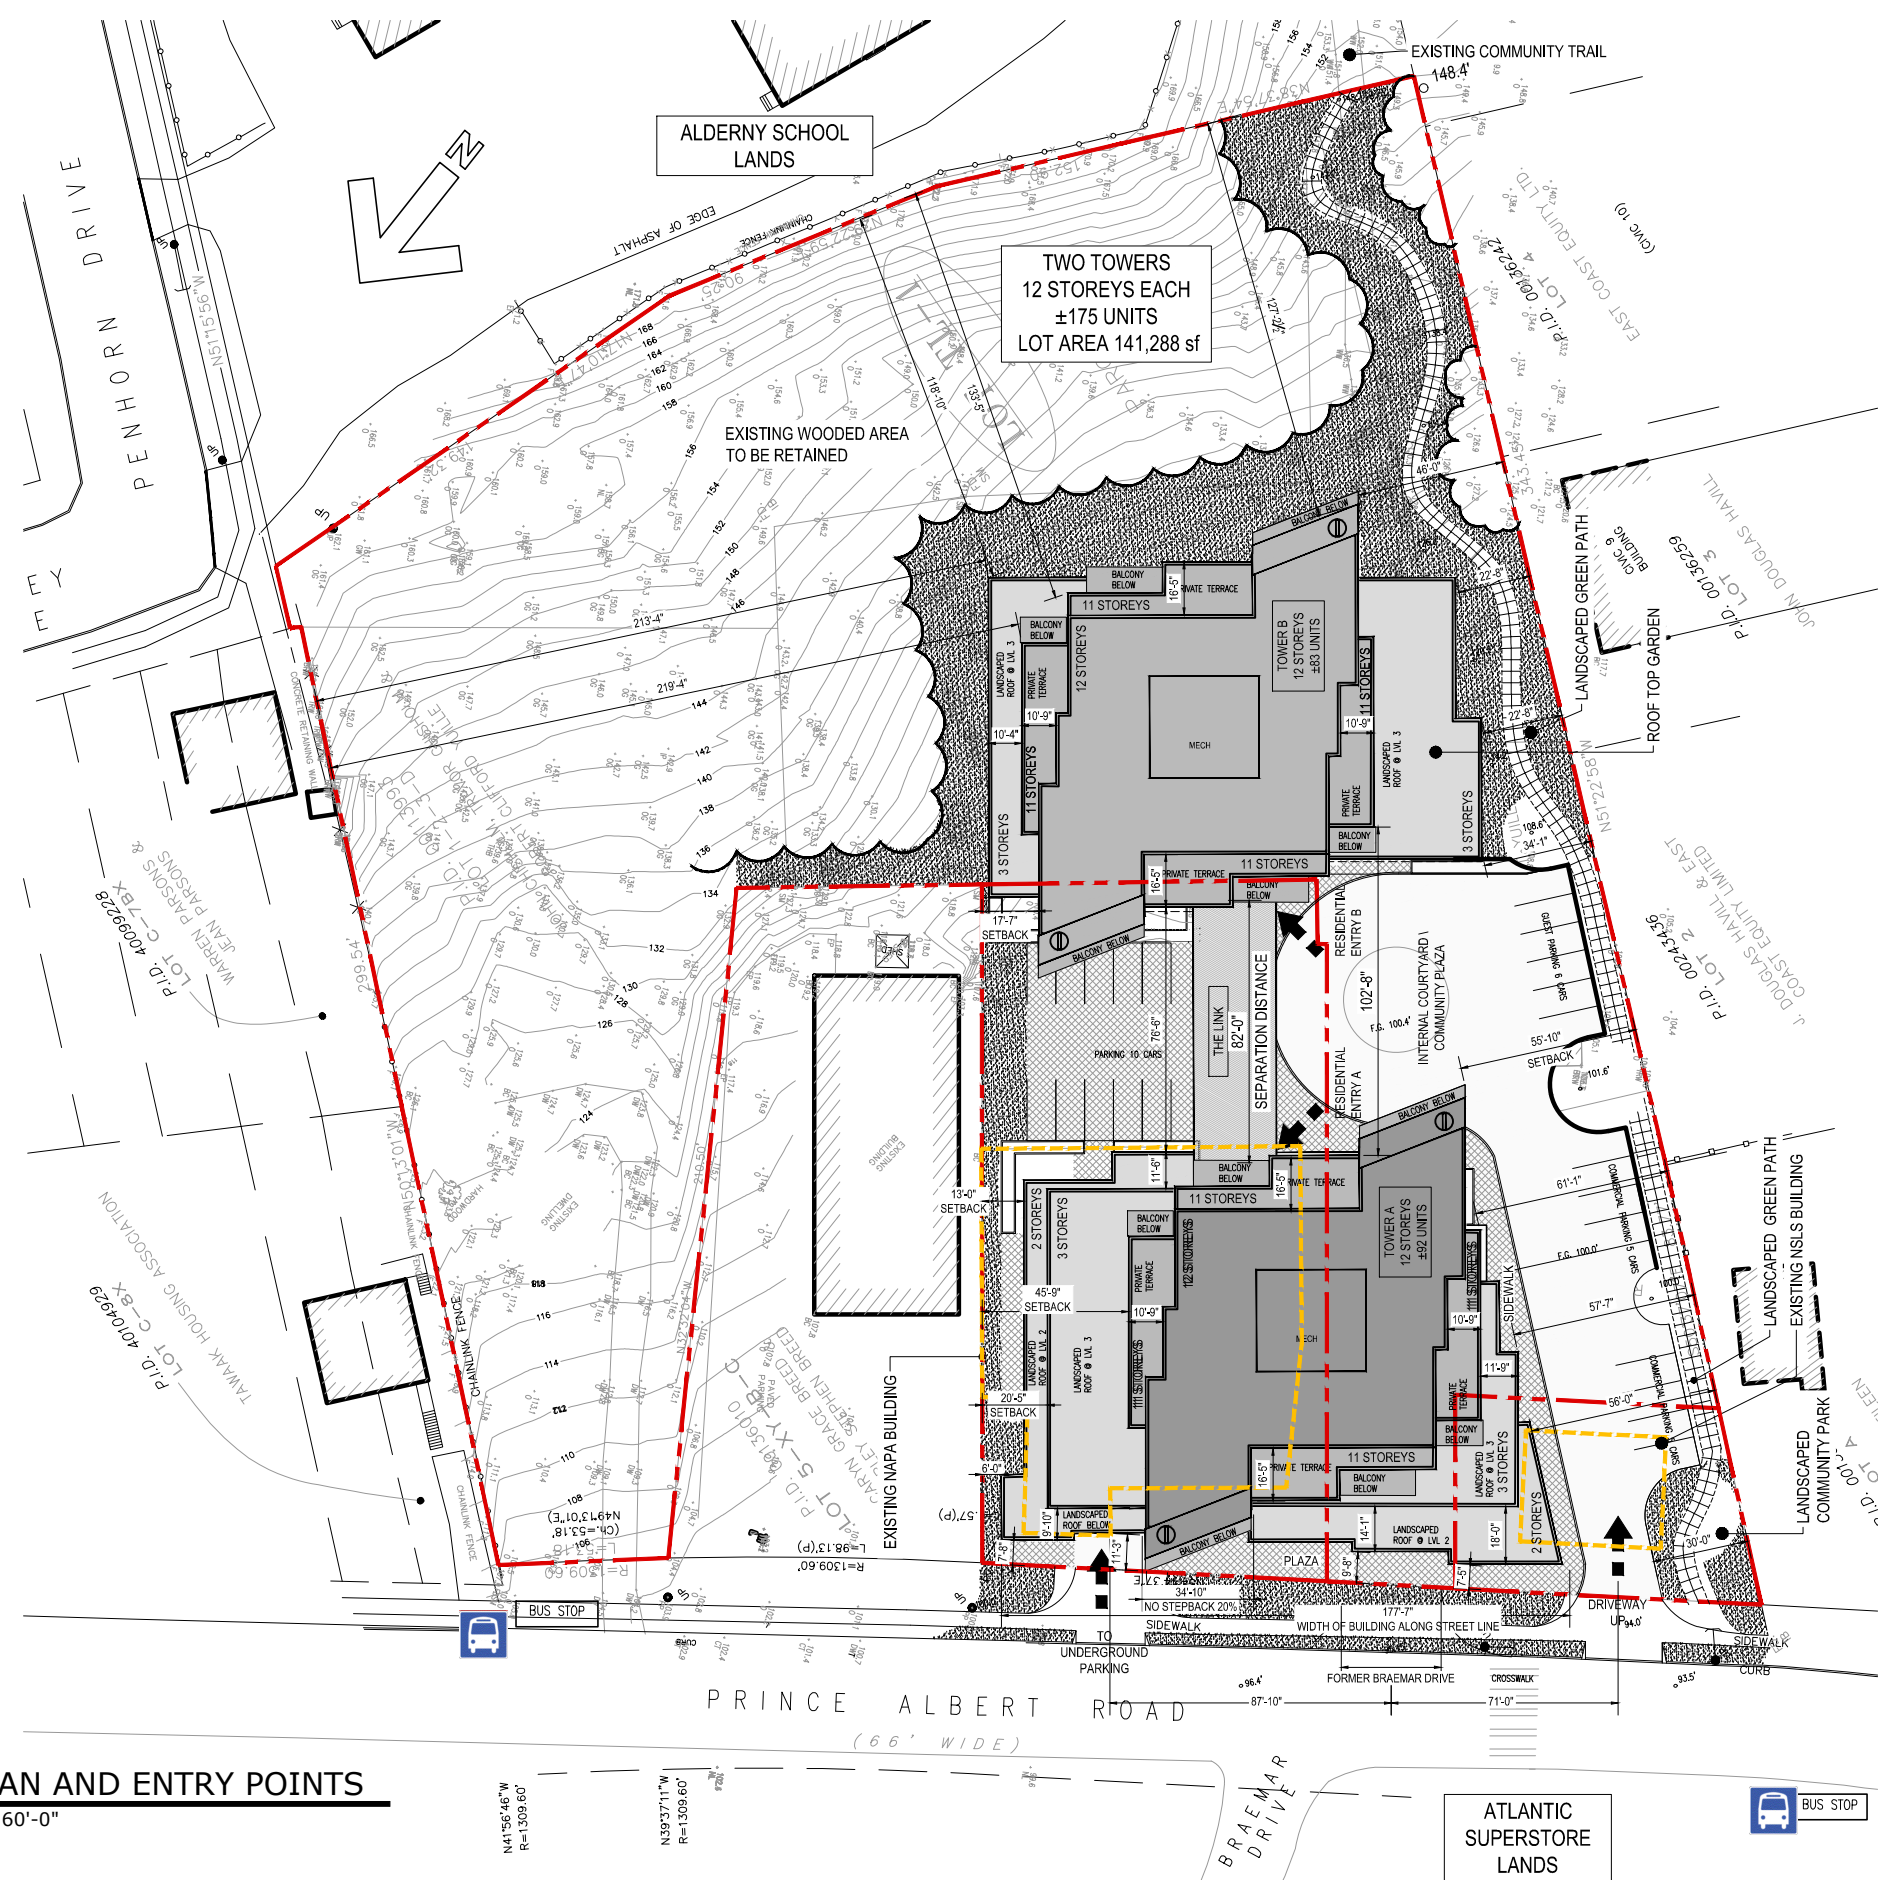

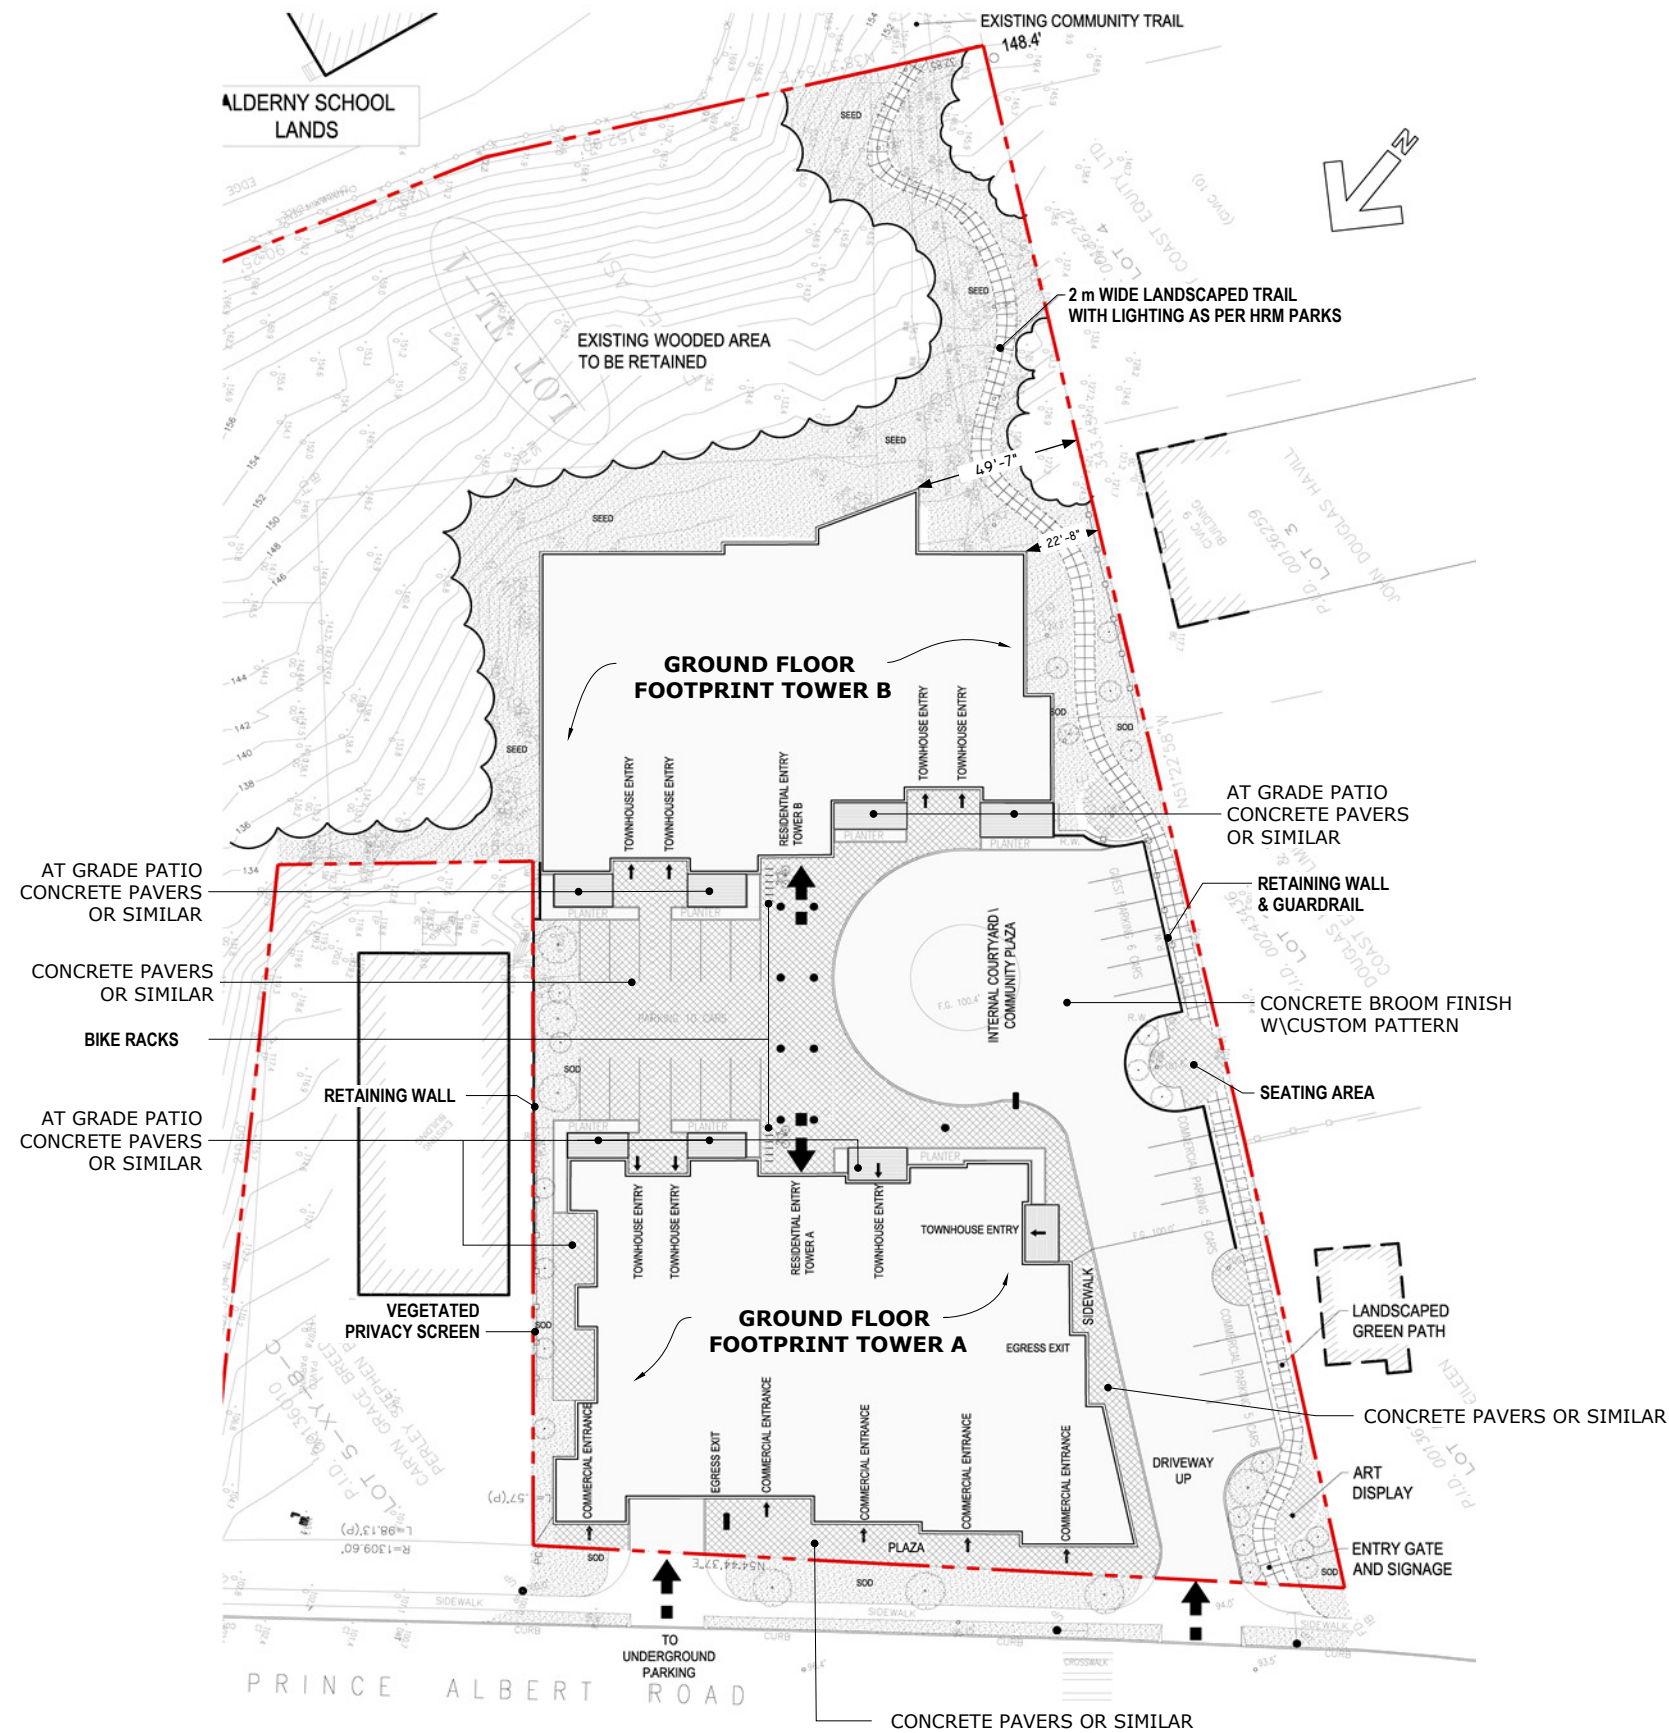


NOTES:

1. ALL ROOFTOPS TO BE LANDSCAPED. REFER TO FLOOR PLANS FOR LOCATIONS.

LEGEND


- PROPOSED SHRUBS
- PROPOSED TREES
- APPROX. LIMIT OF DISTURBANCE
- SOD OR SEED
- CONCRETE PAVERS OR SIMILAR
- LANDSCAPED WALKWAY

BUILDING STATS	
GFA P3	27,770 sf


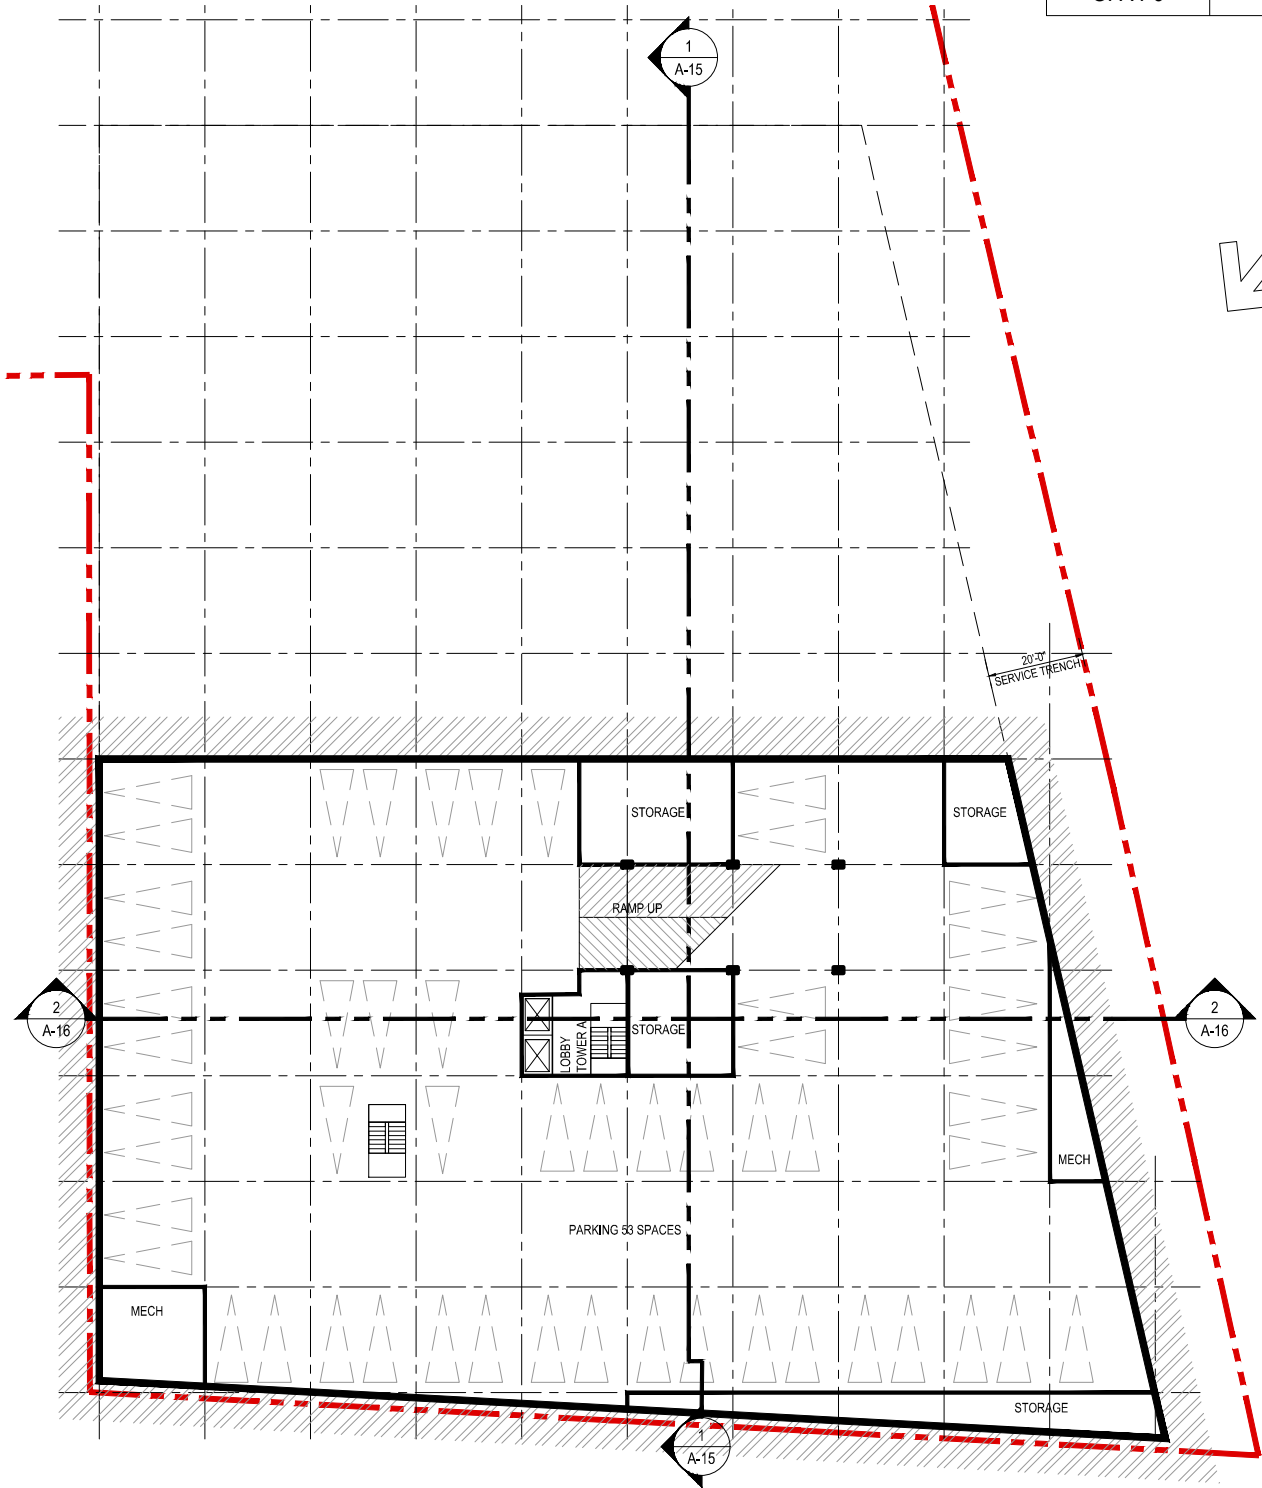




LEVEL P3 - PARKING
SCALE 1" = 40'-0"



BUILDING STATS	
GFA P2	50,750 sf

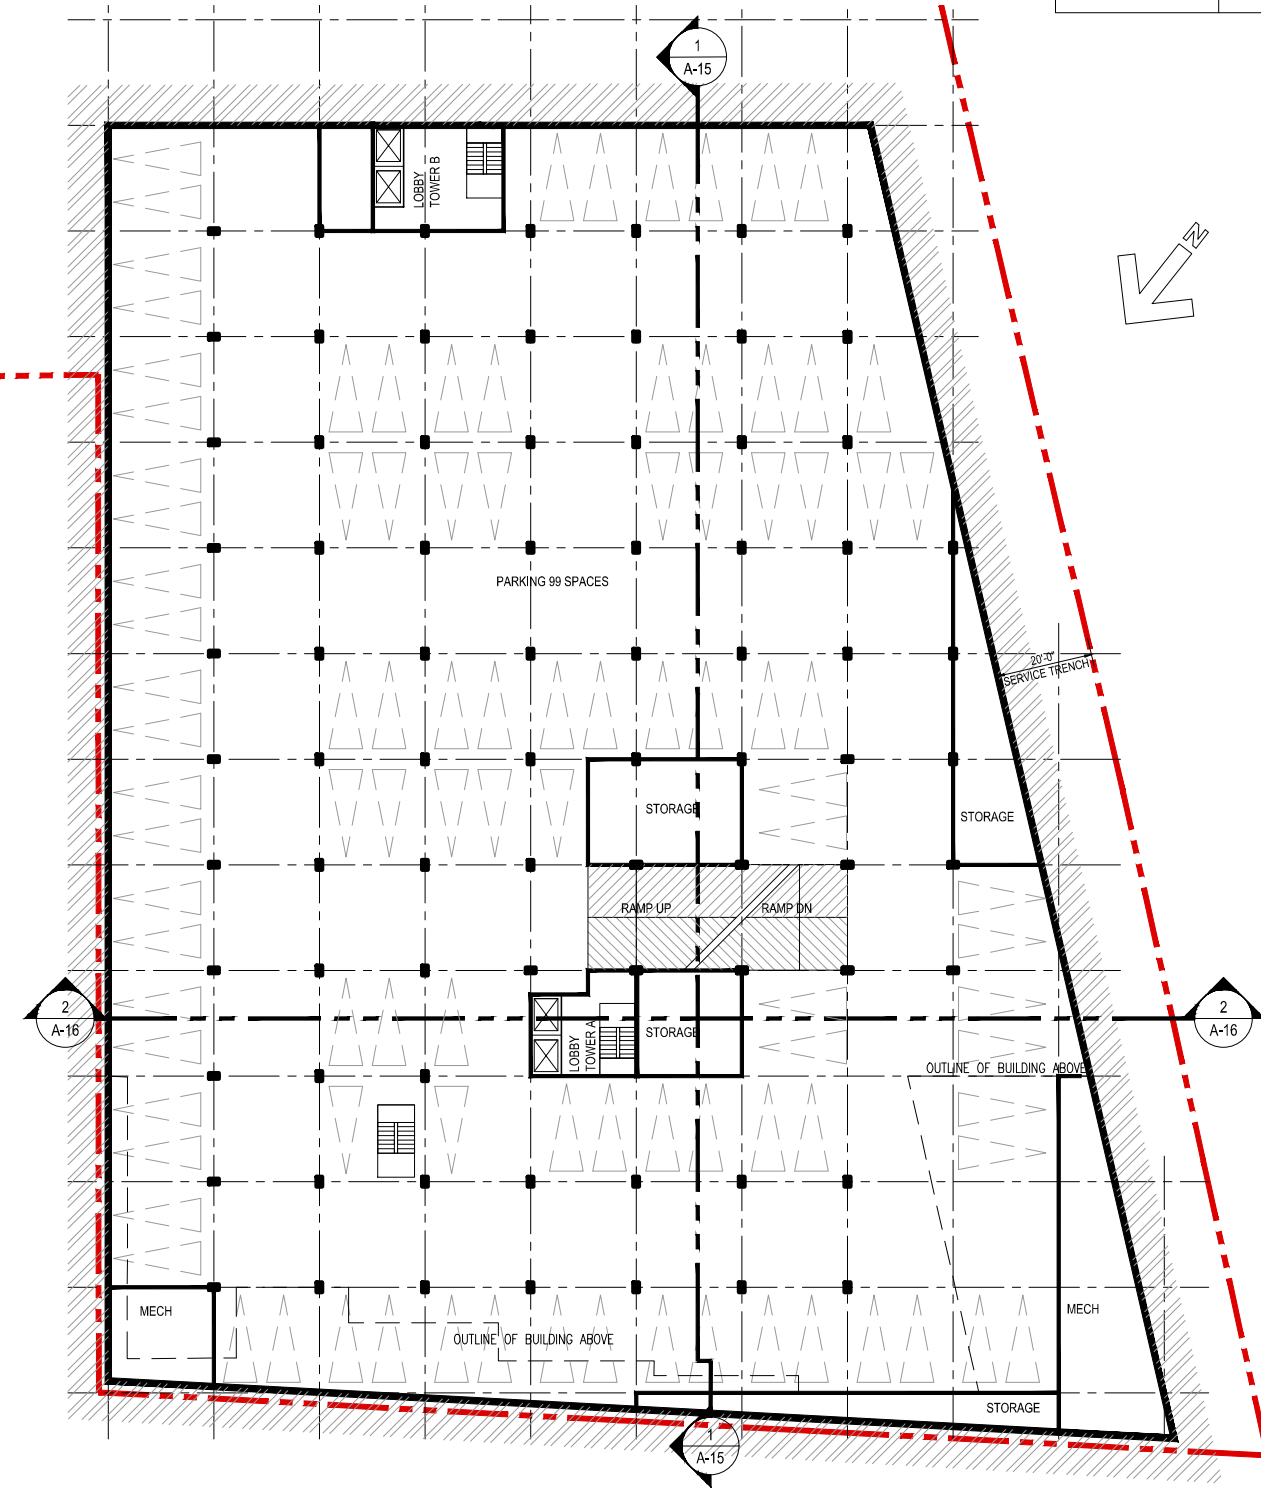


LEVEL P2 - PARKING
SCALE 1" = 40'-0"

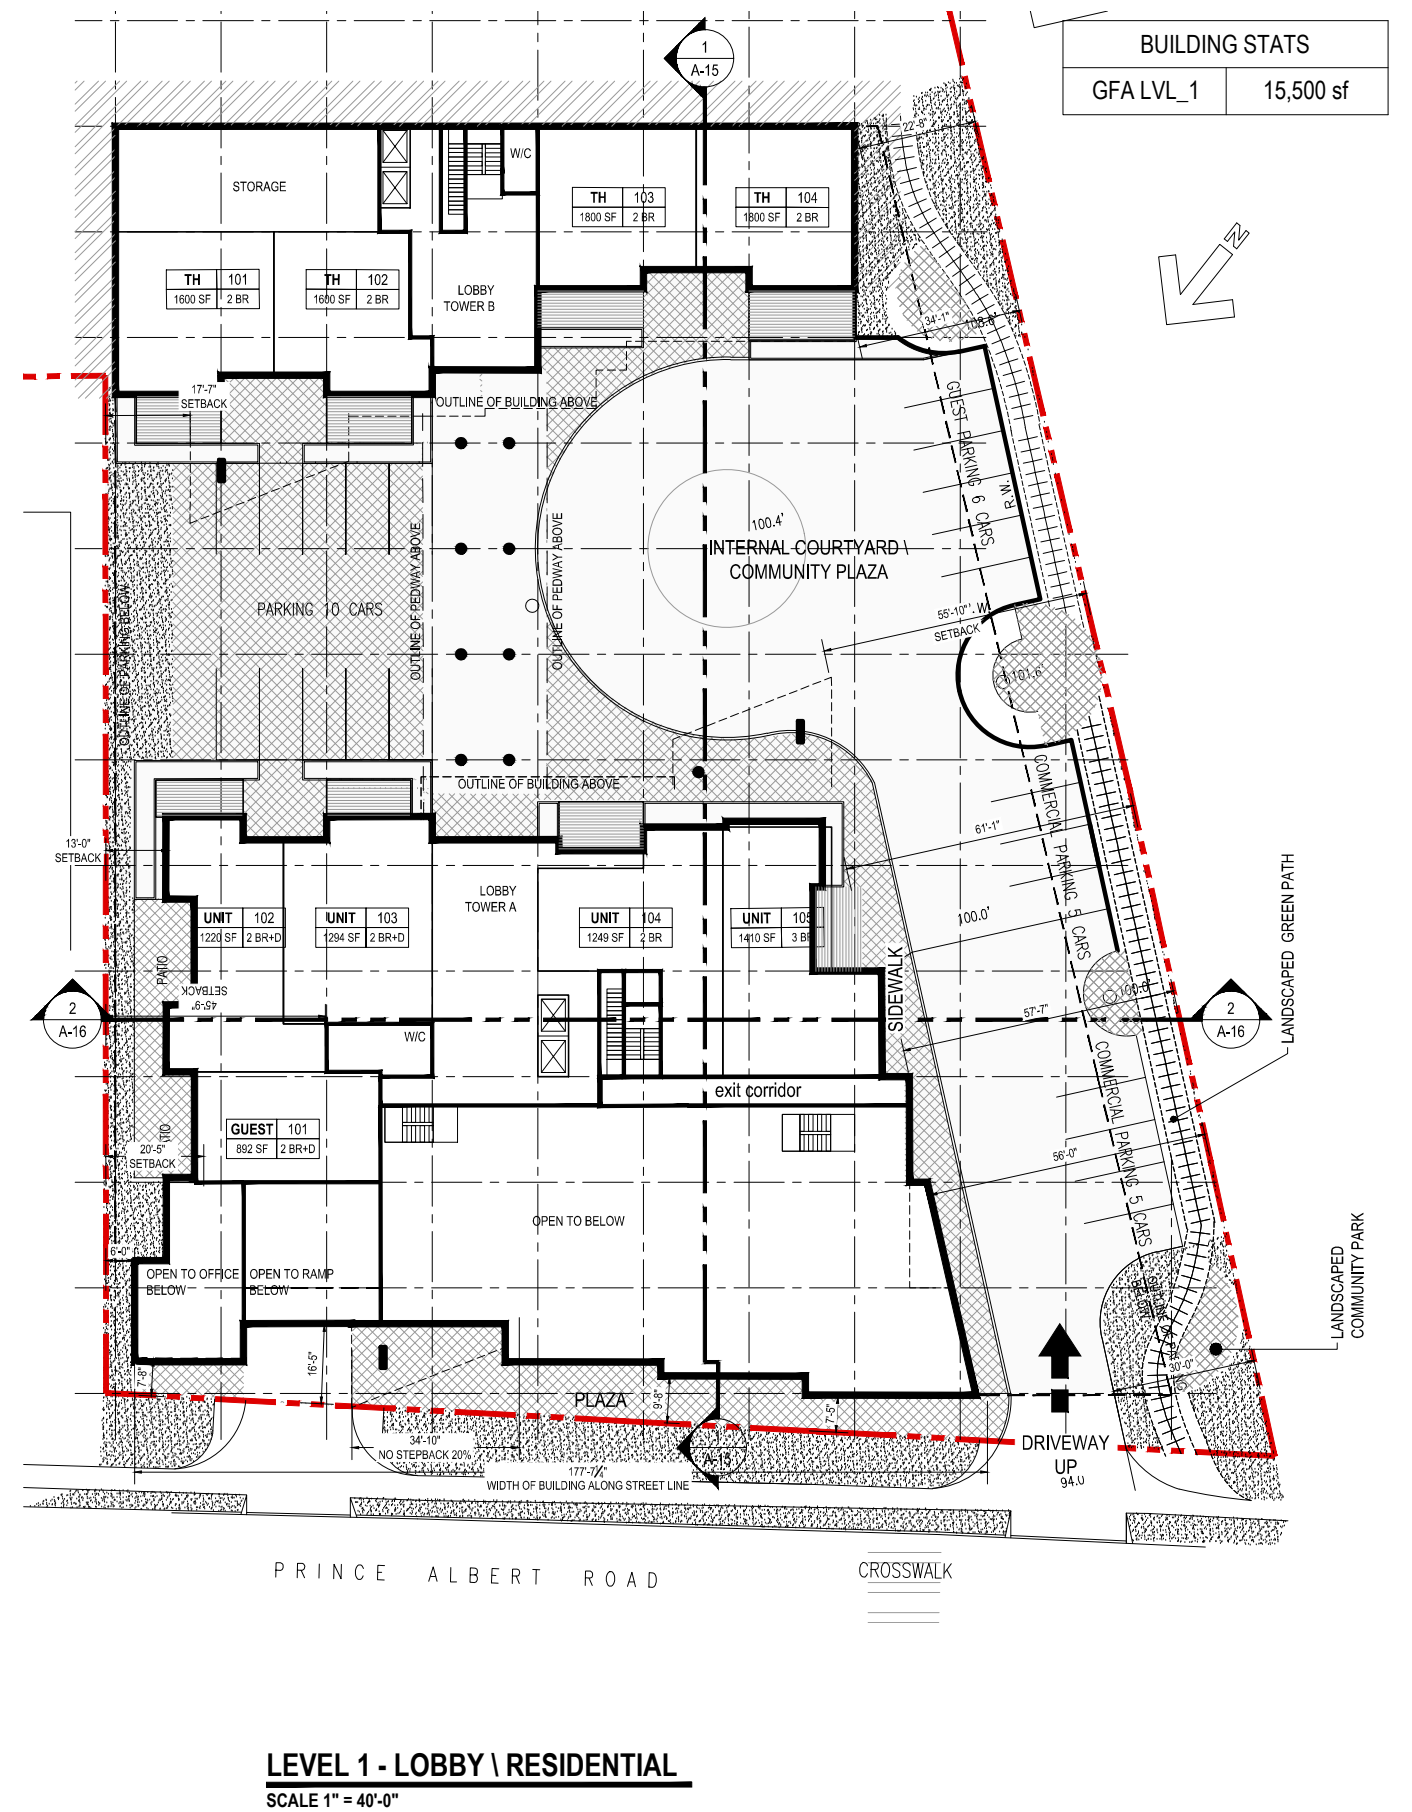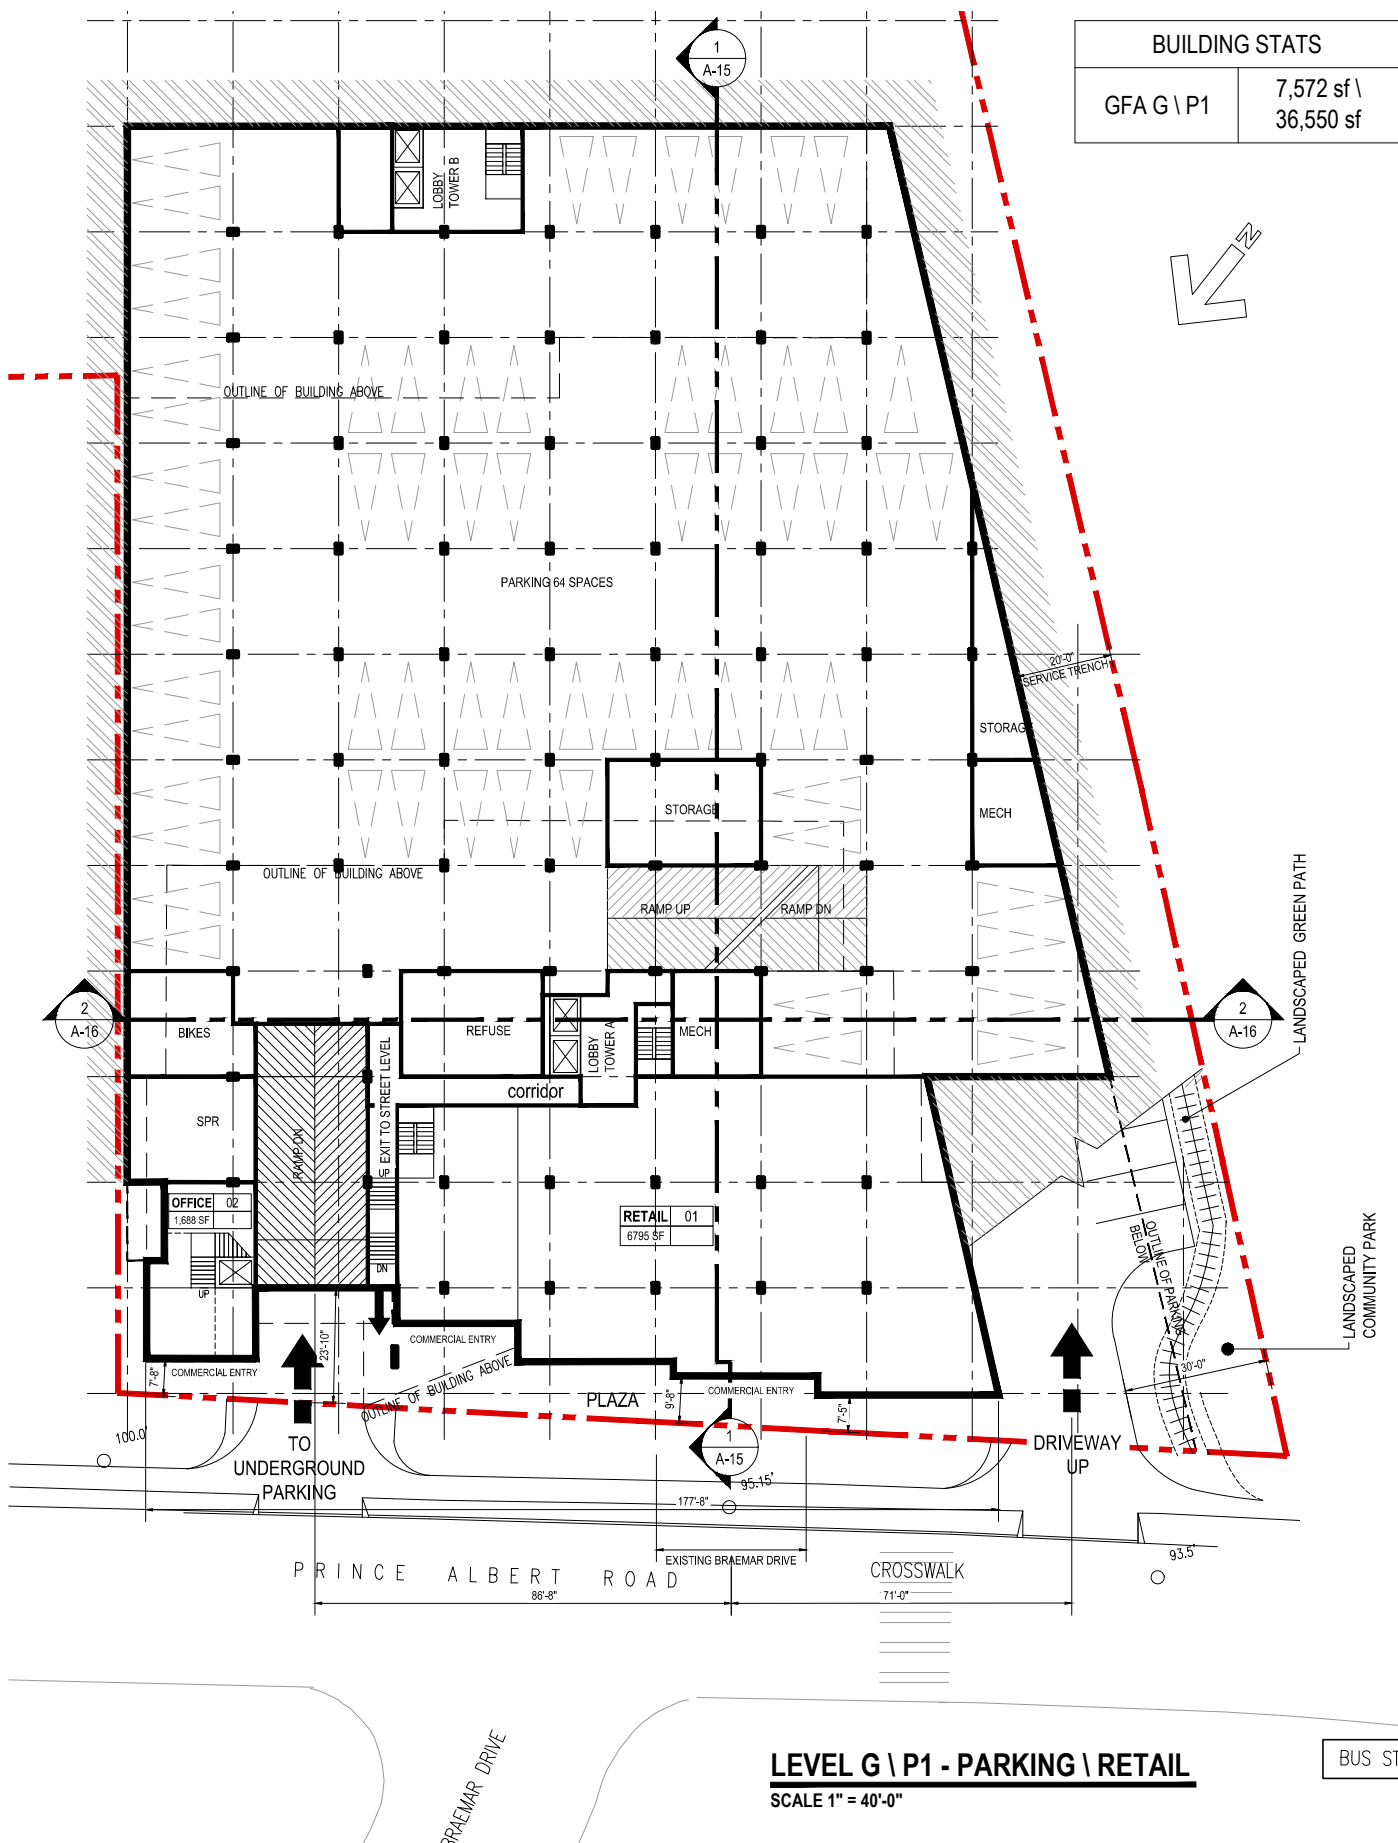

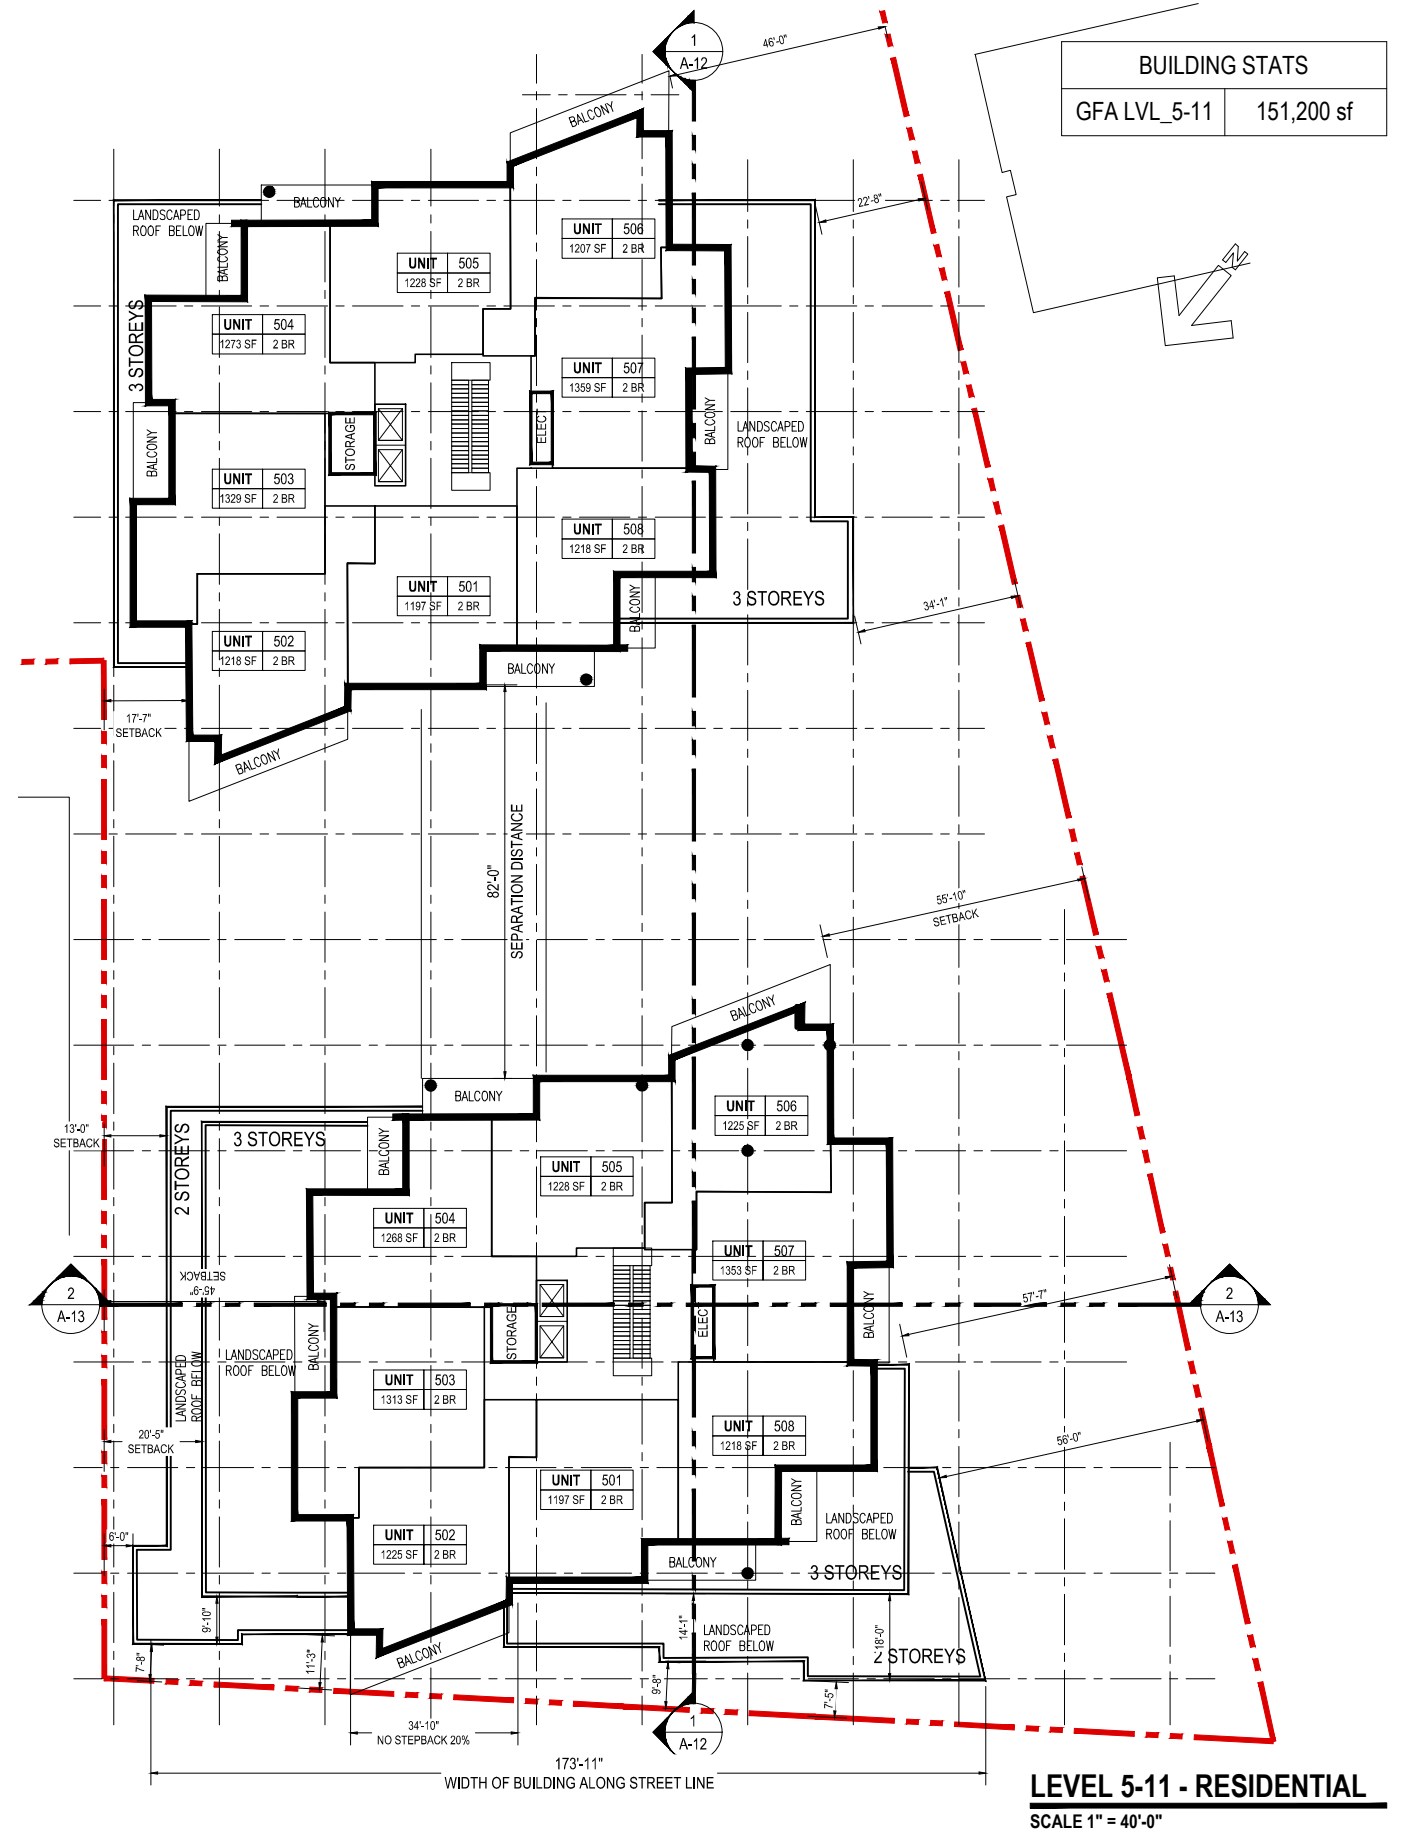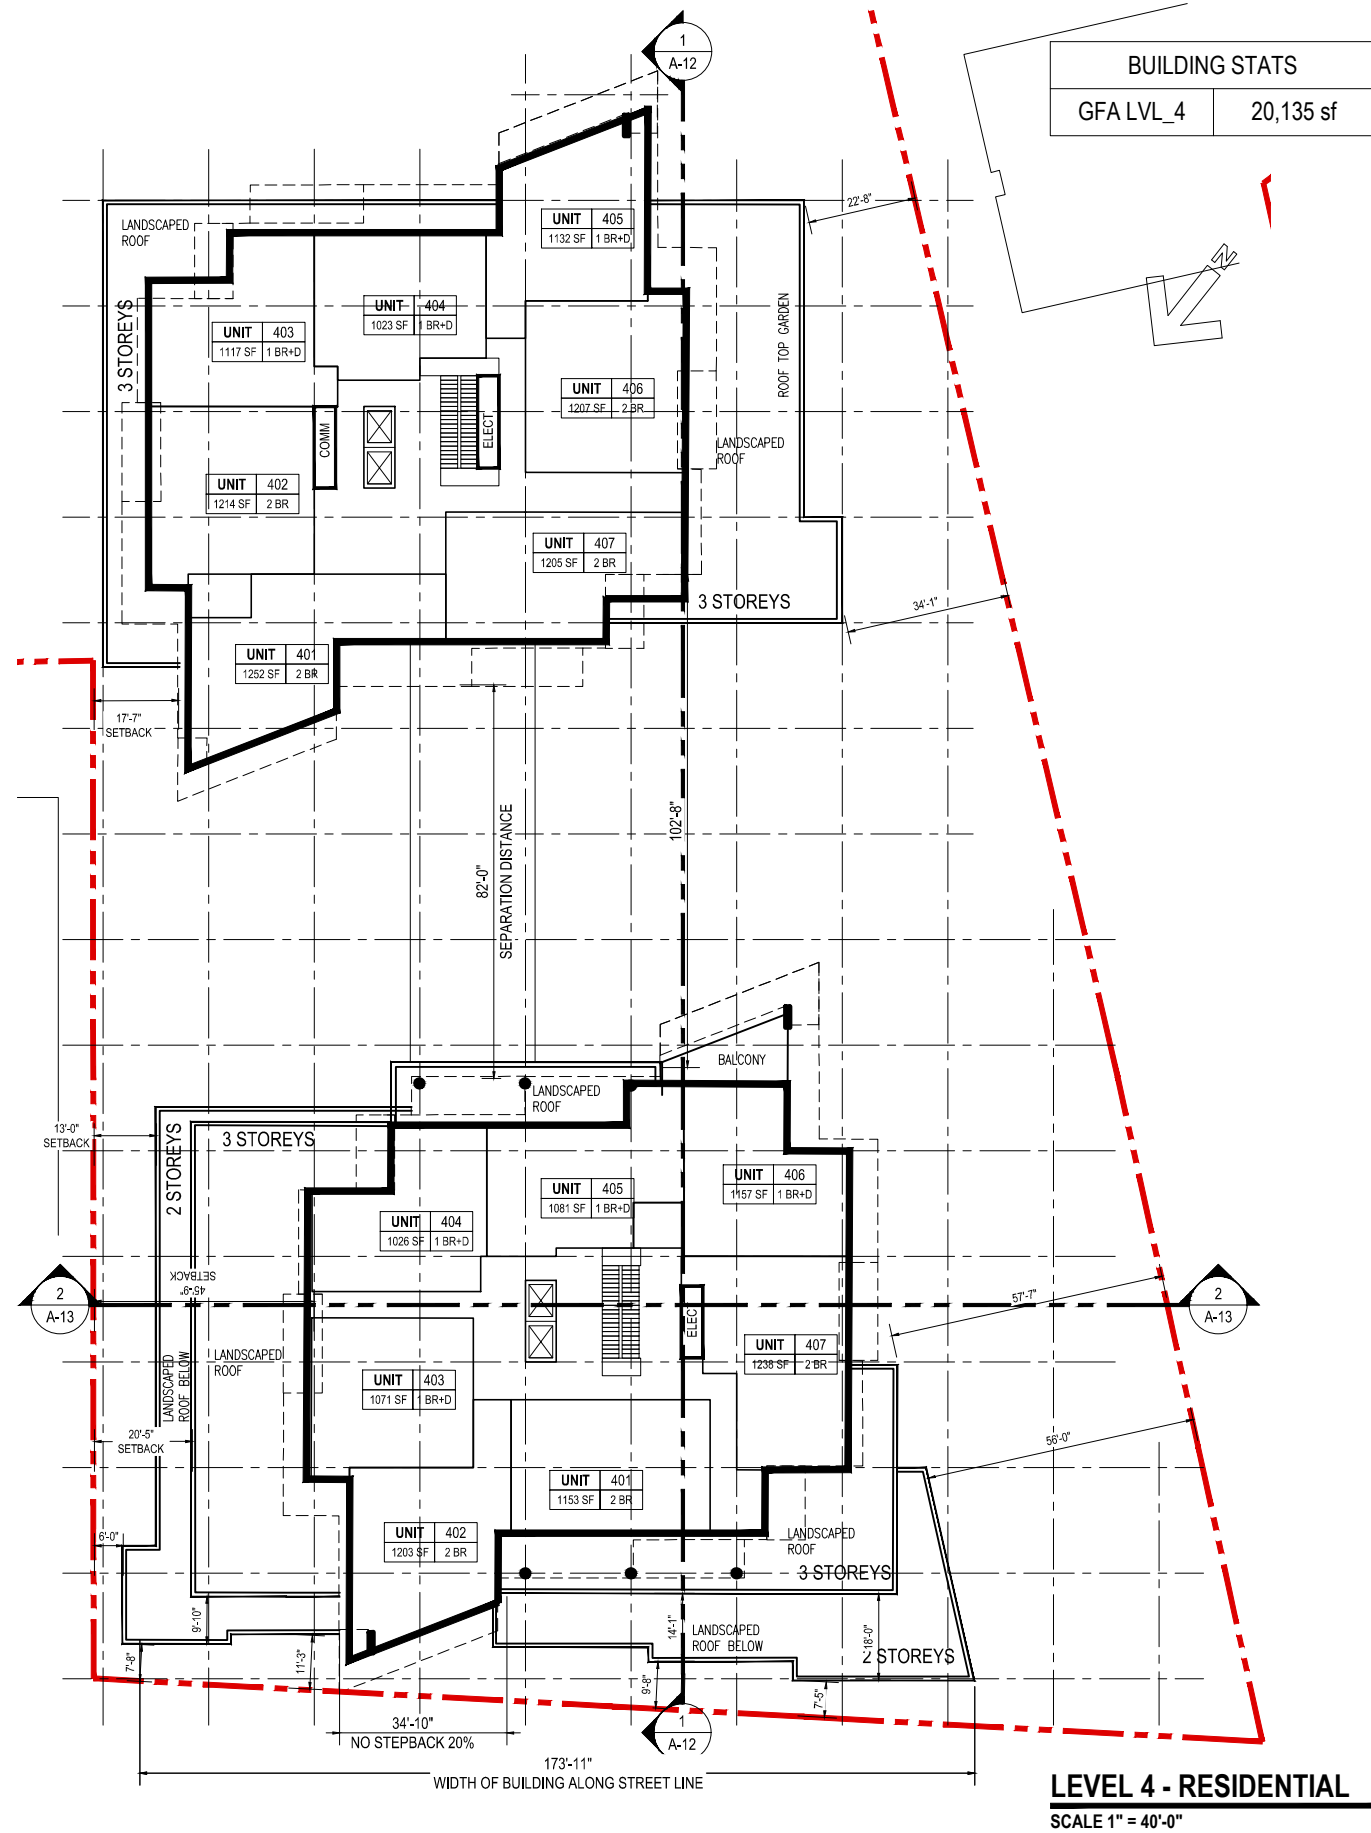


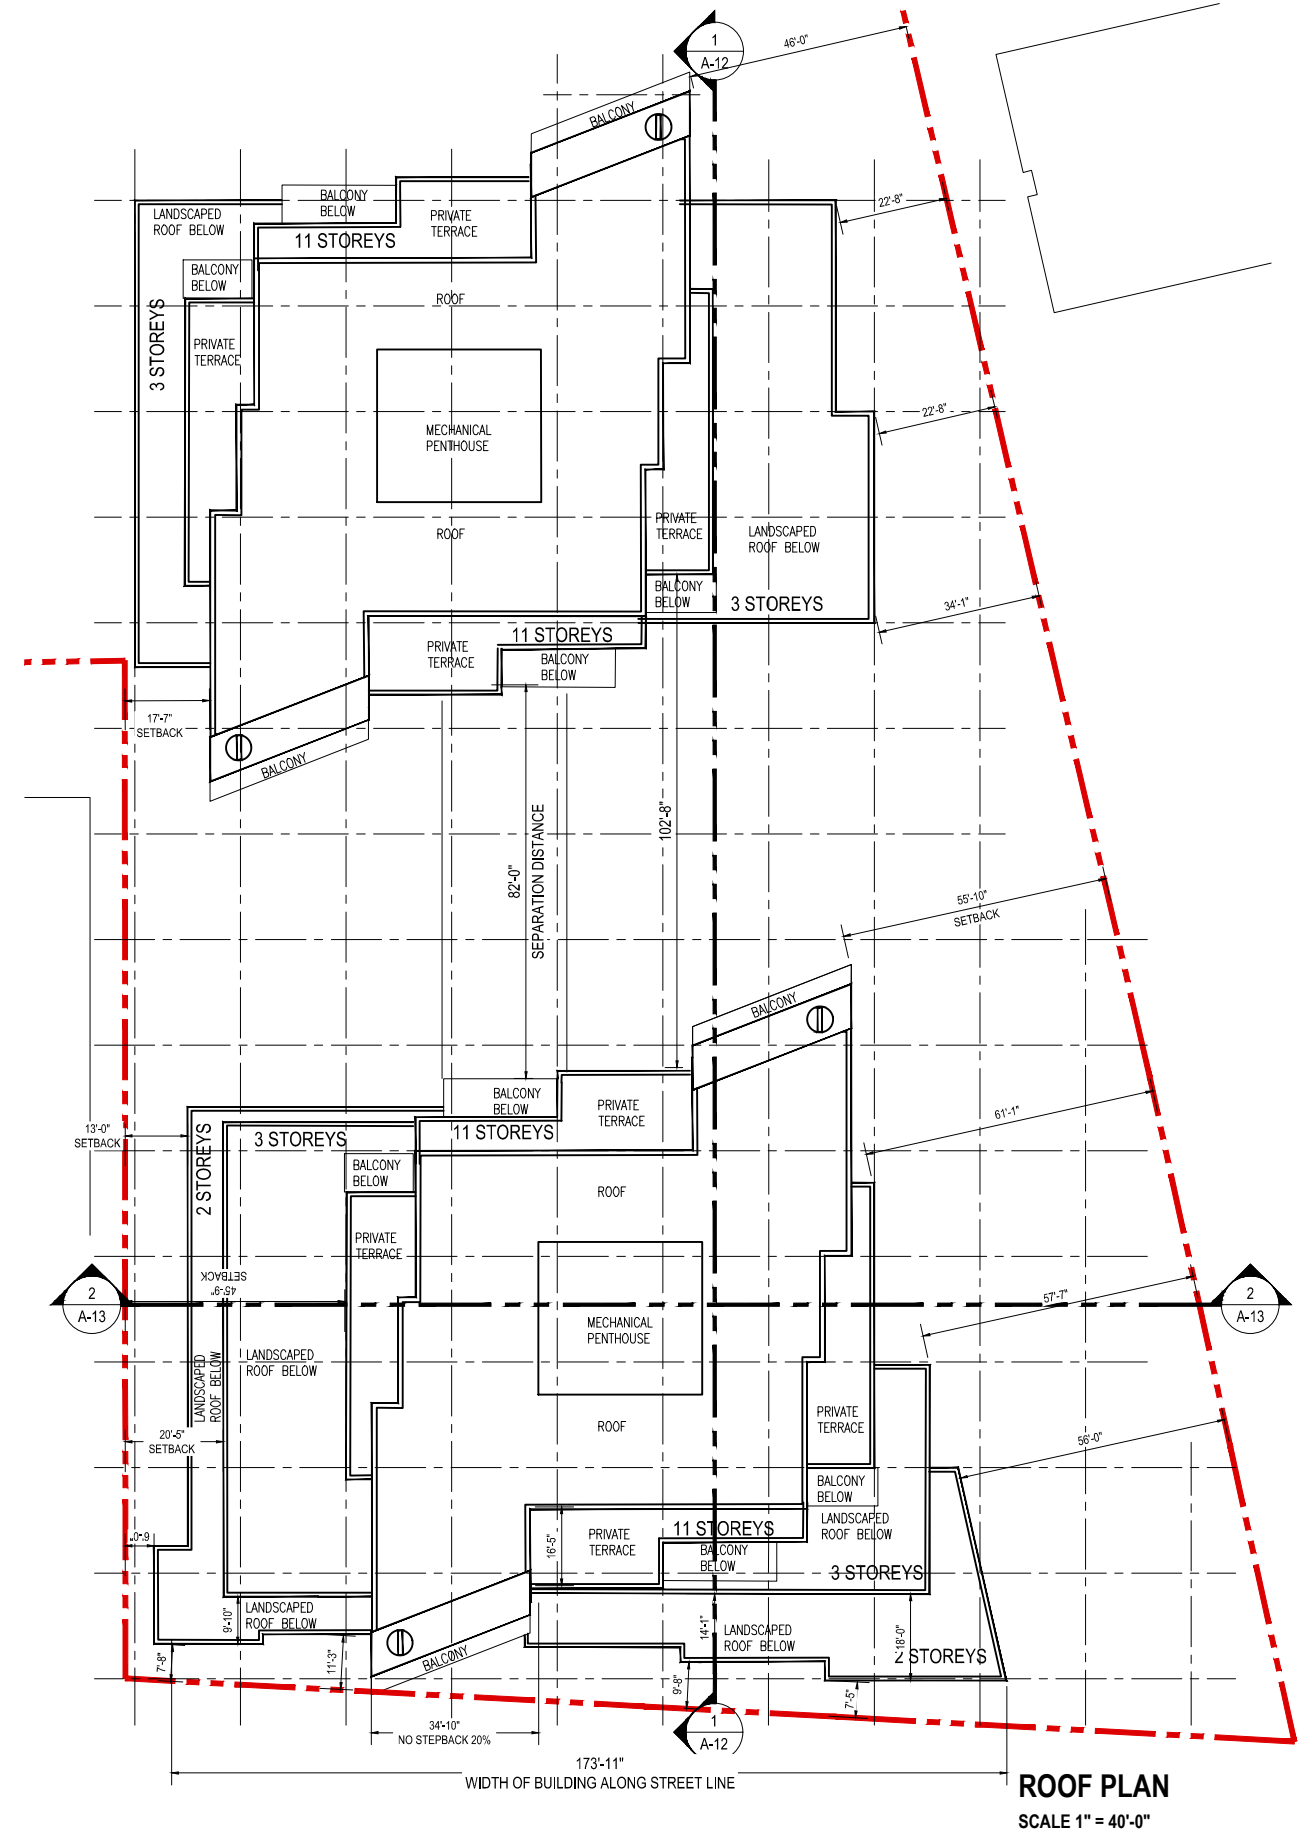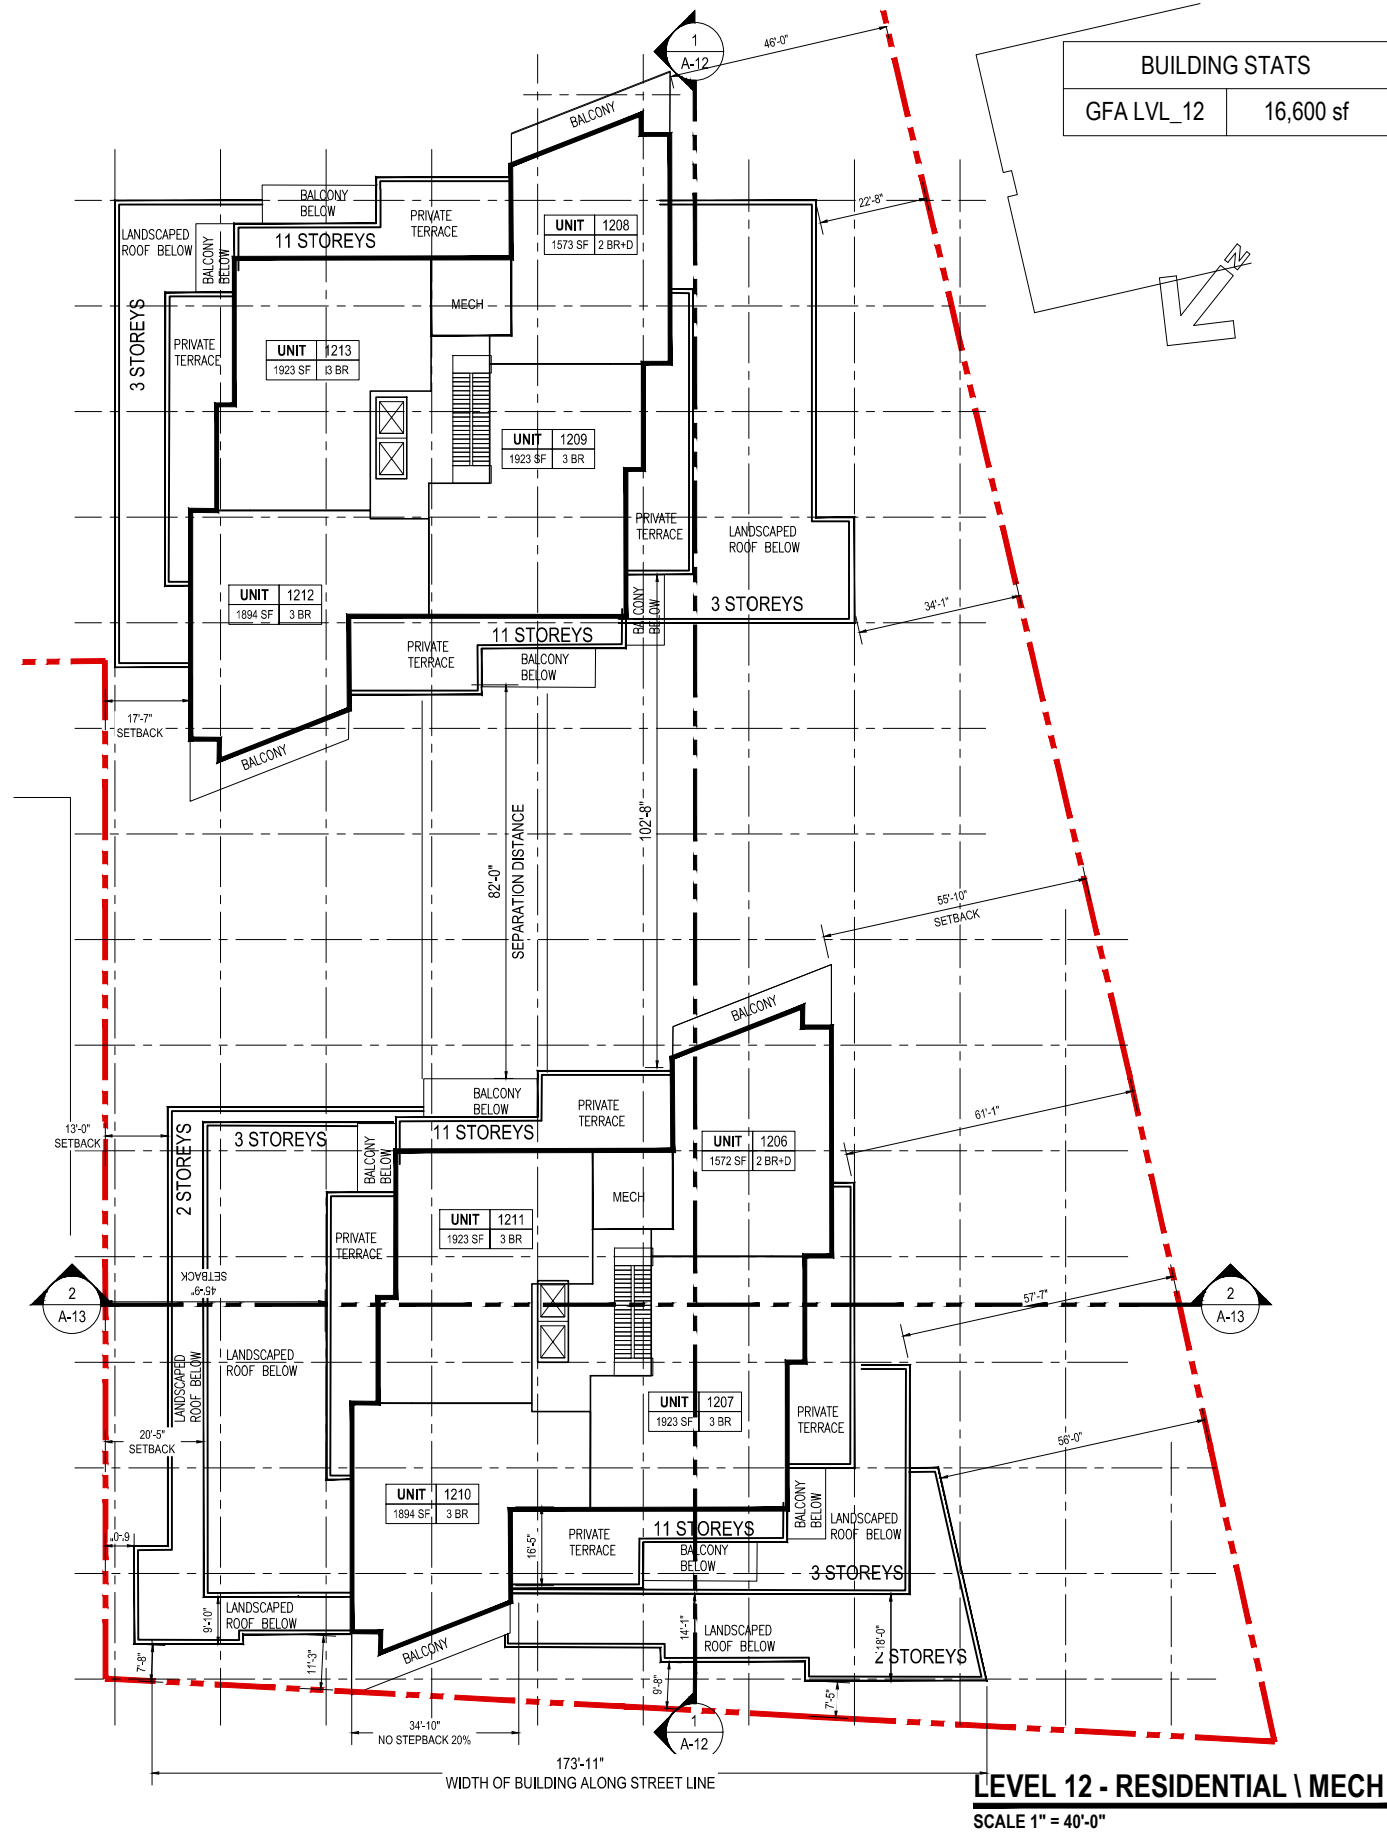



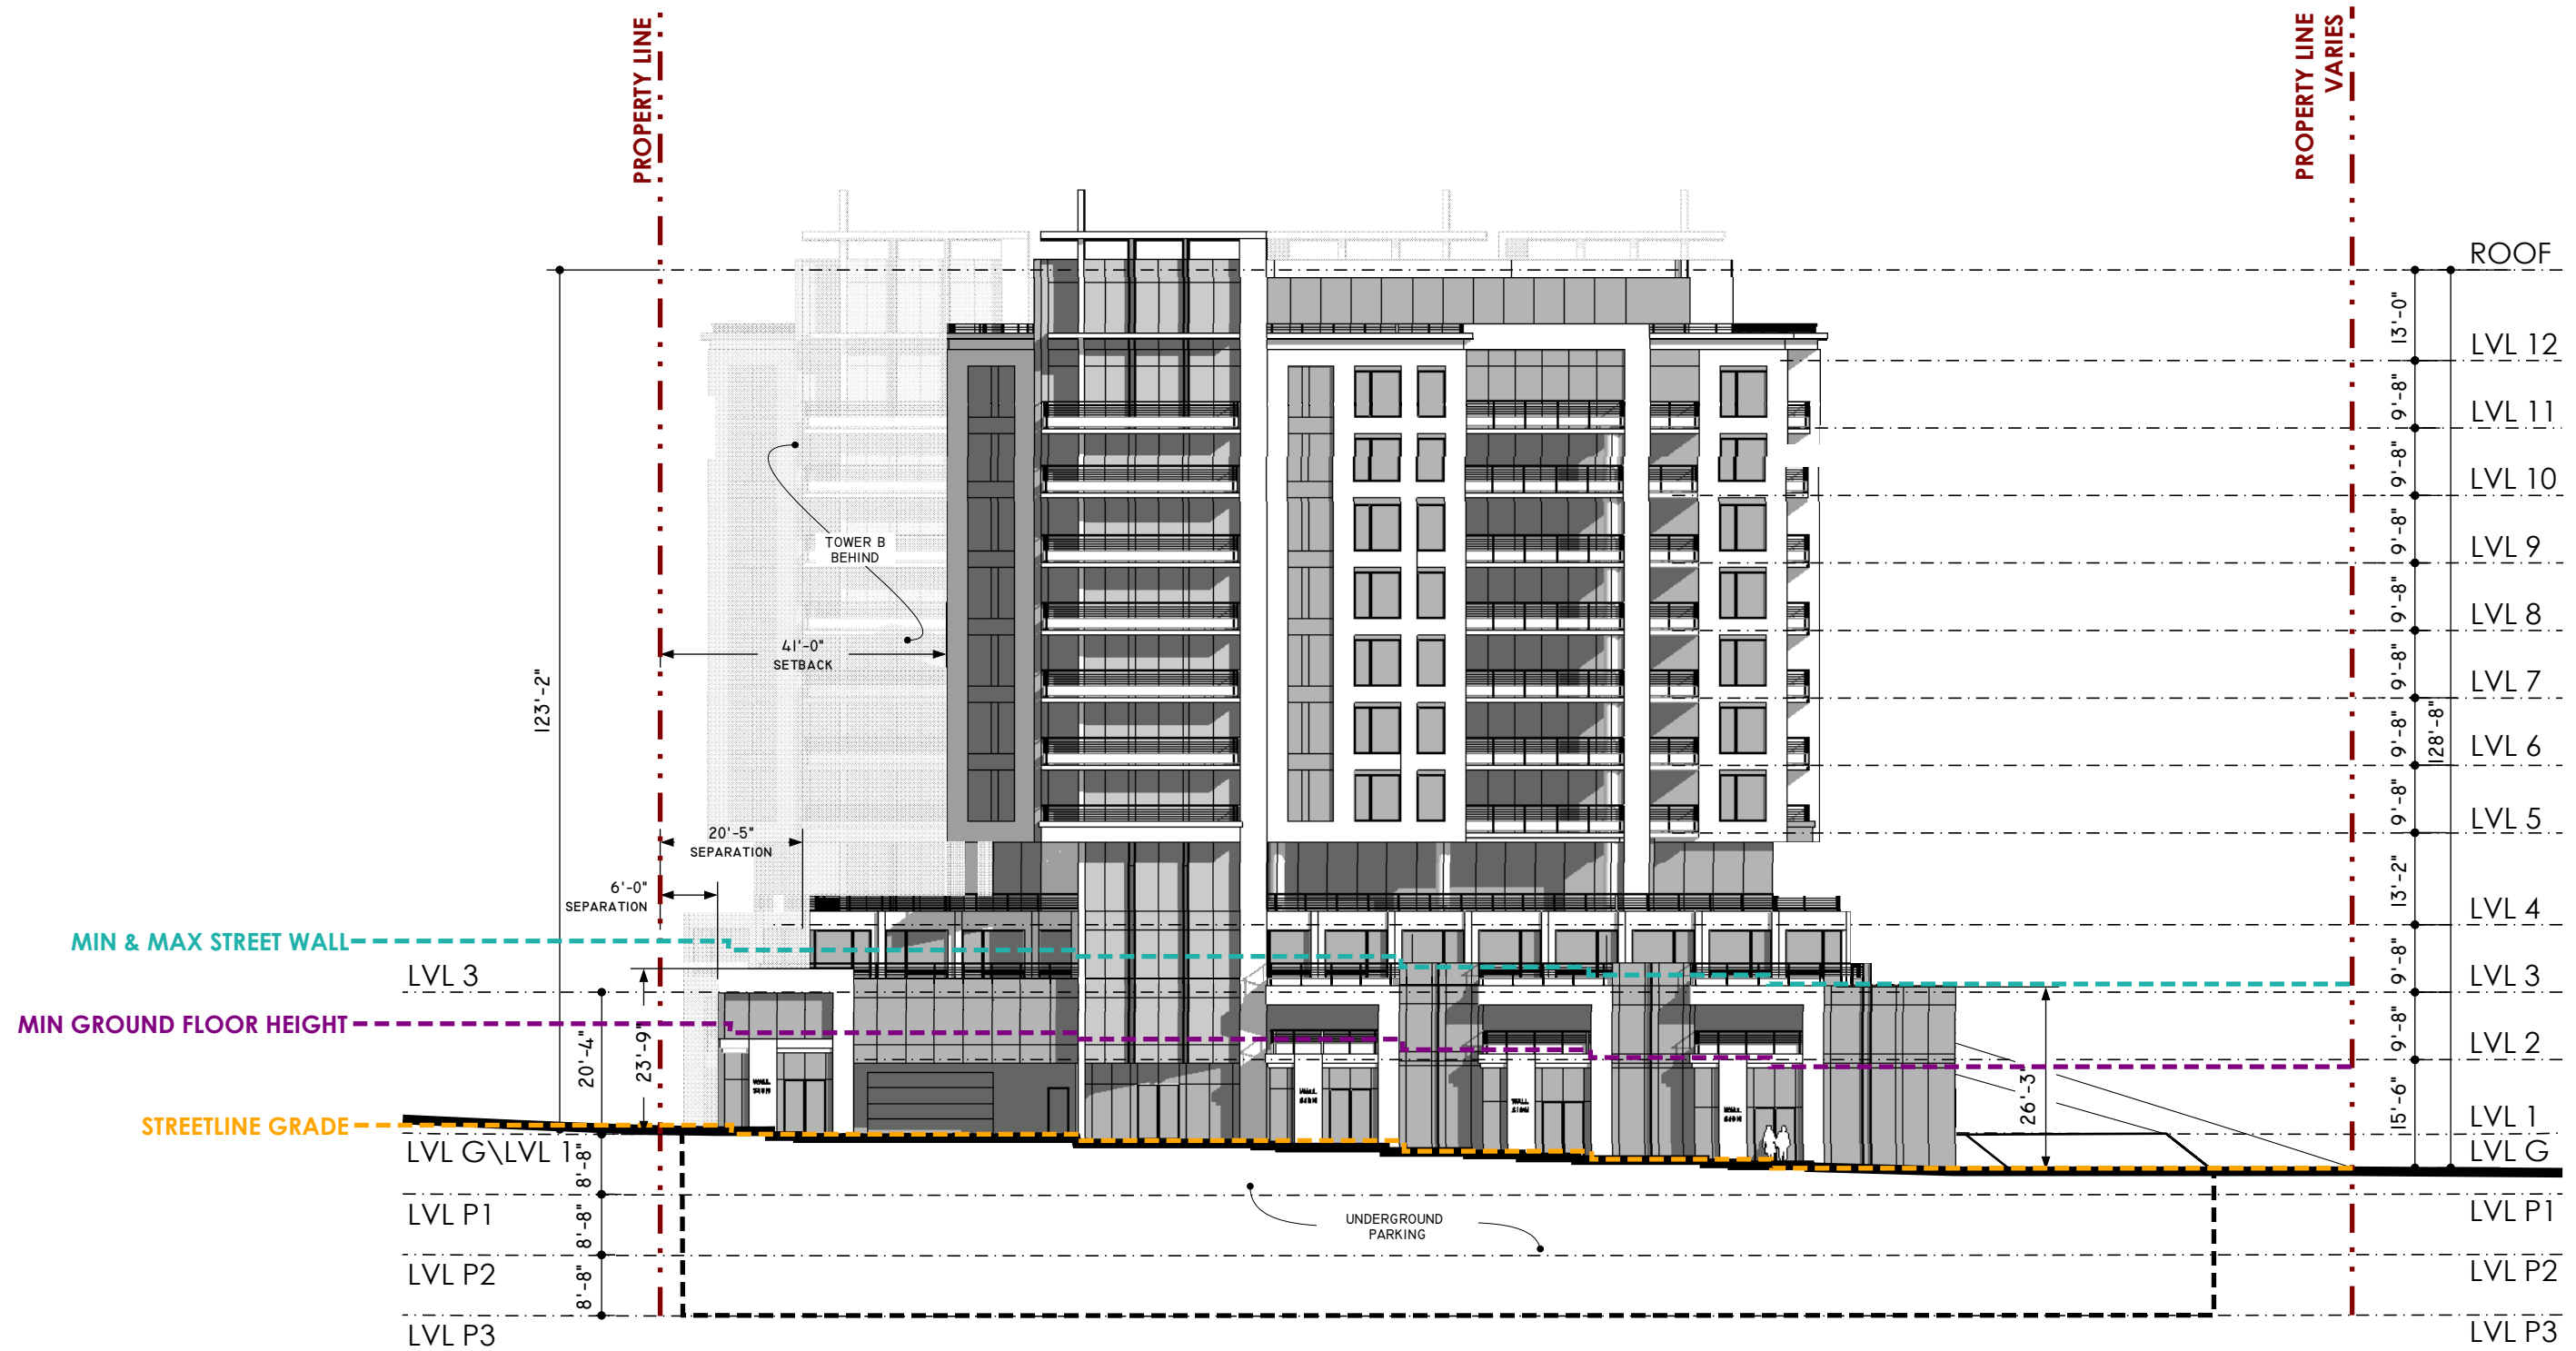


NORTH WEST ELEVATION
Scale: 1" : 25'-0"

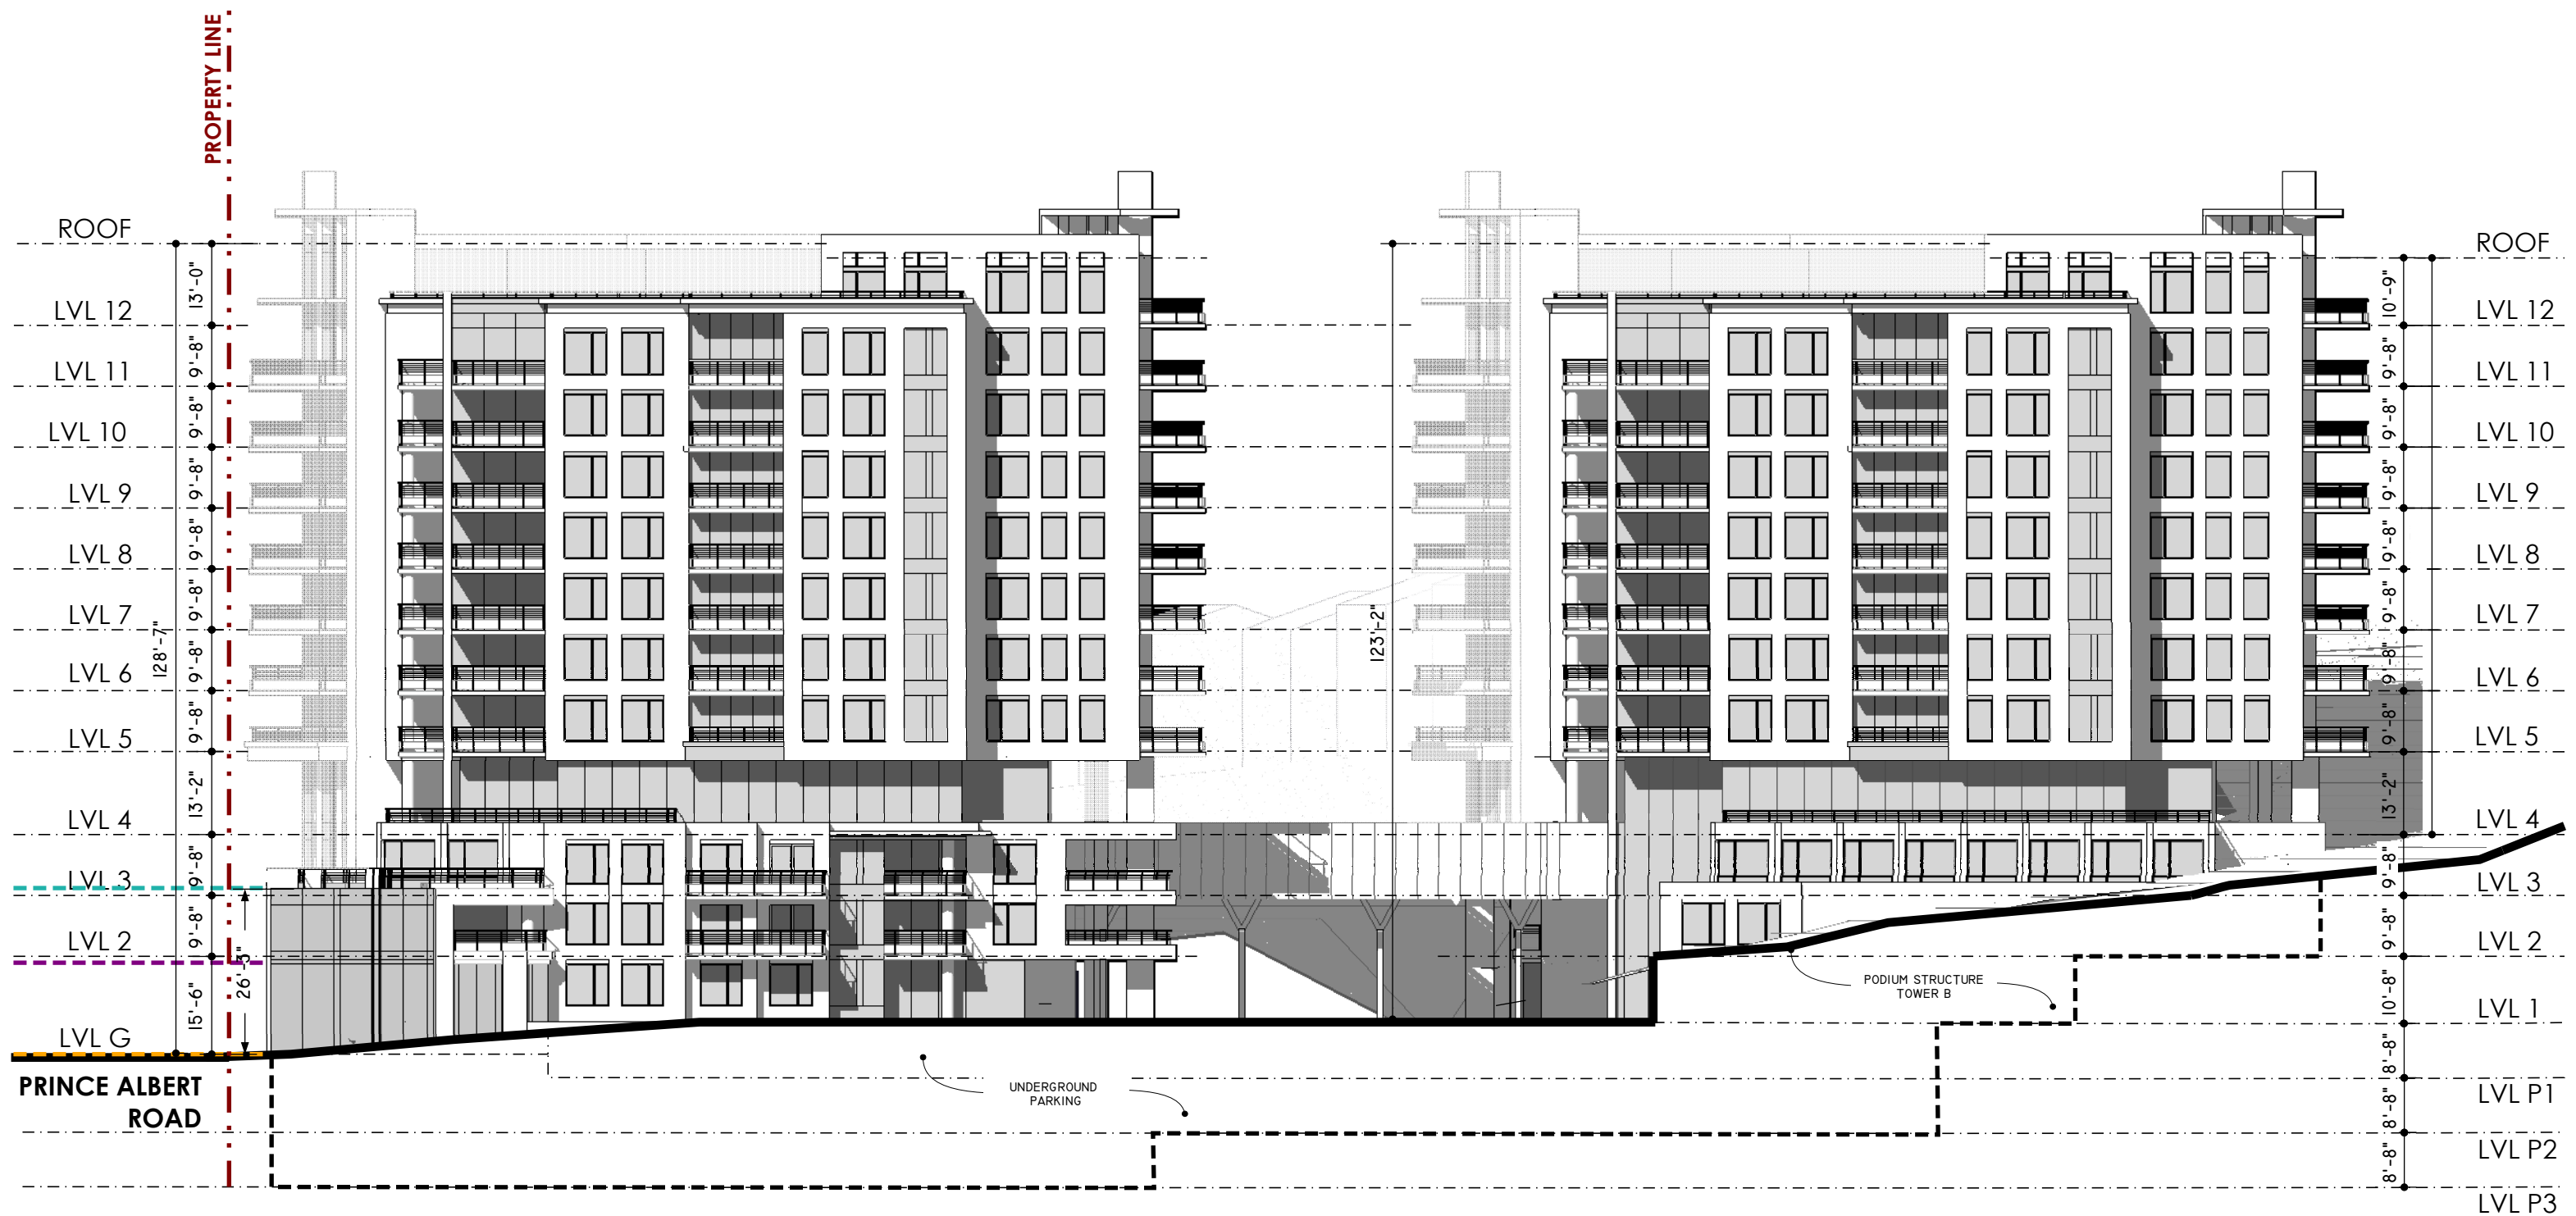

SOUTH WEST ELEVATION

Scale: 1" : 25'-0"

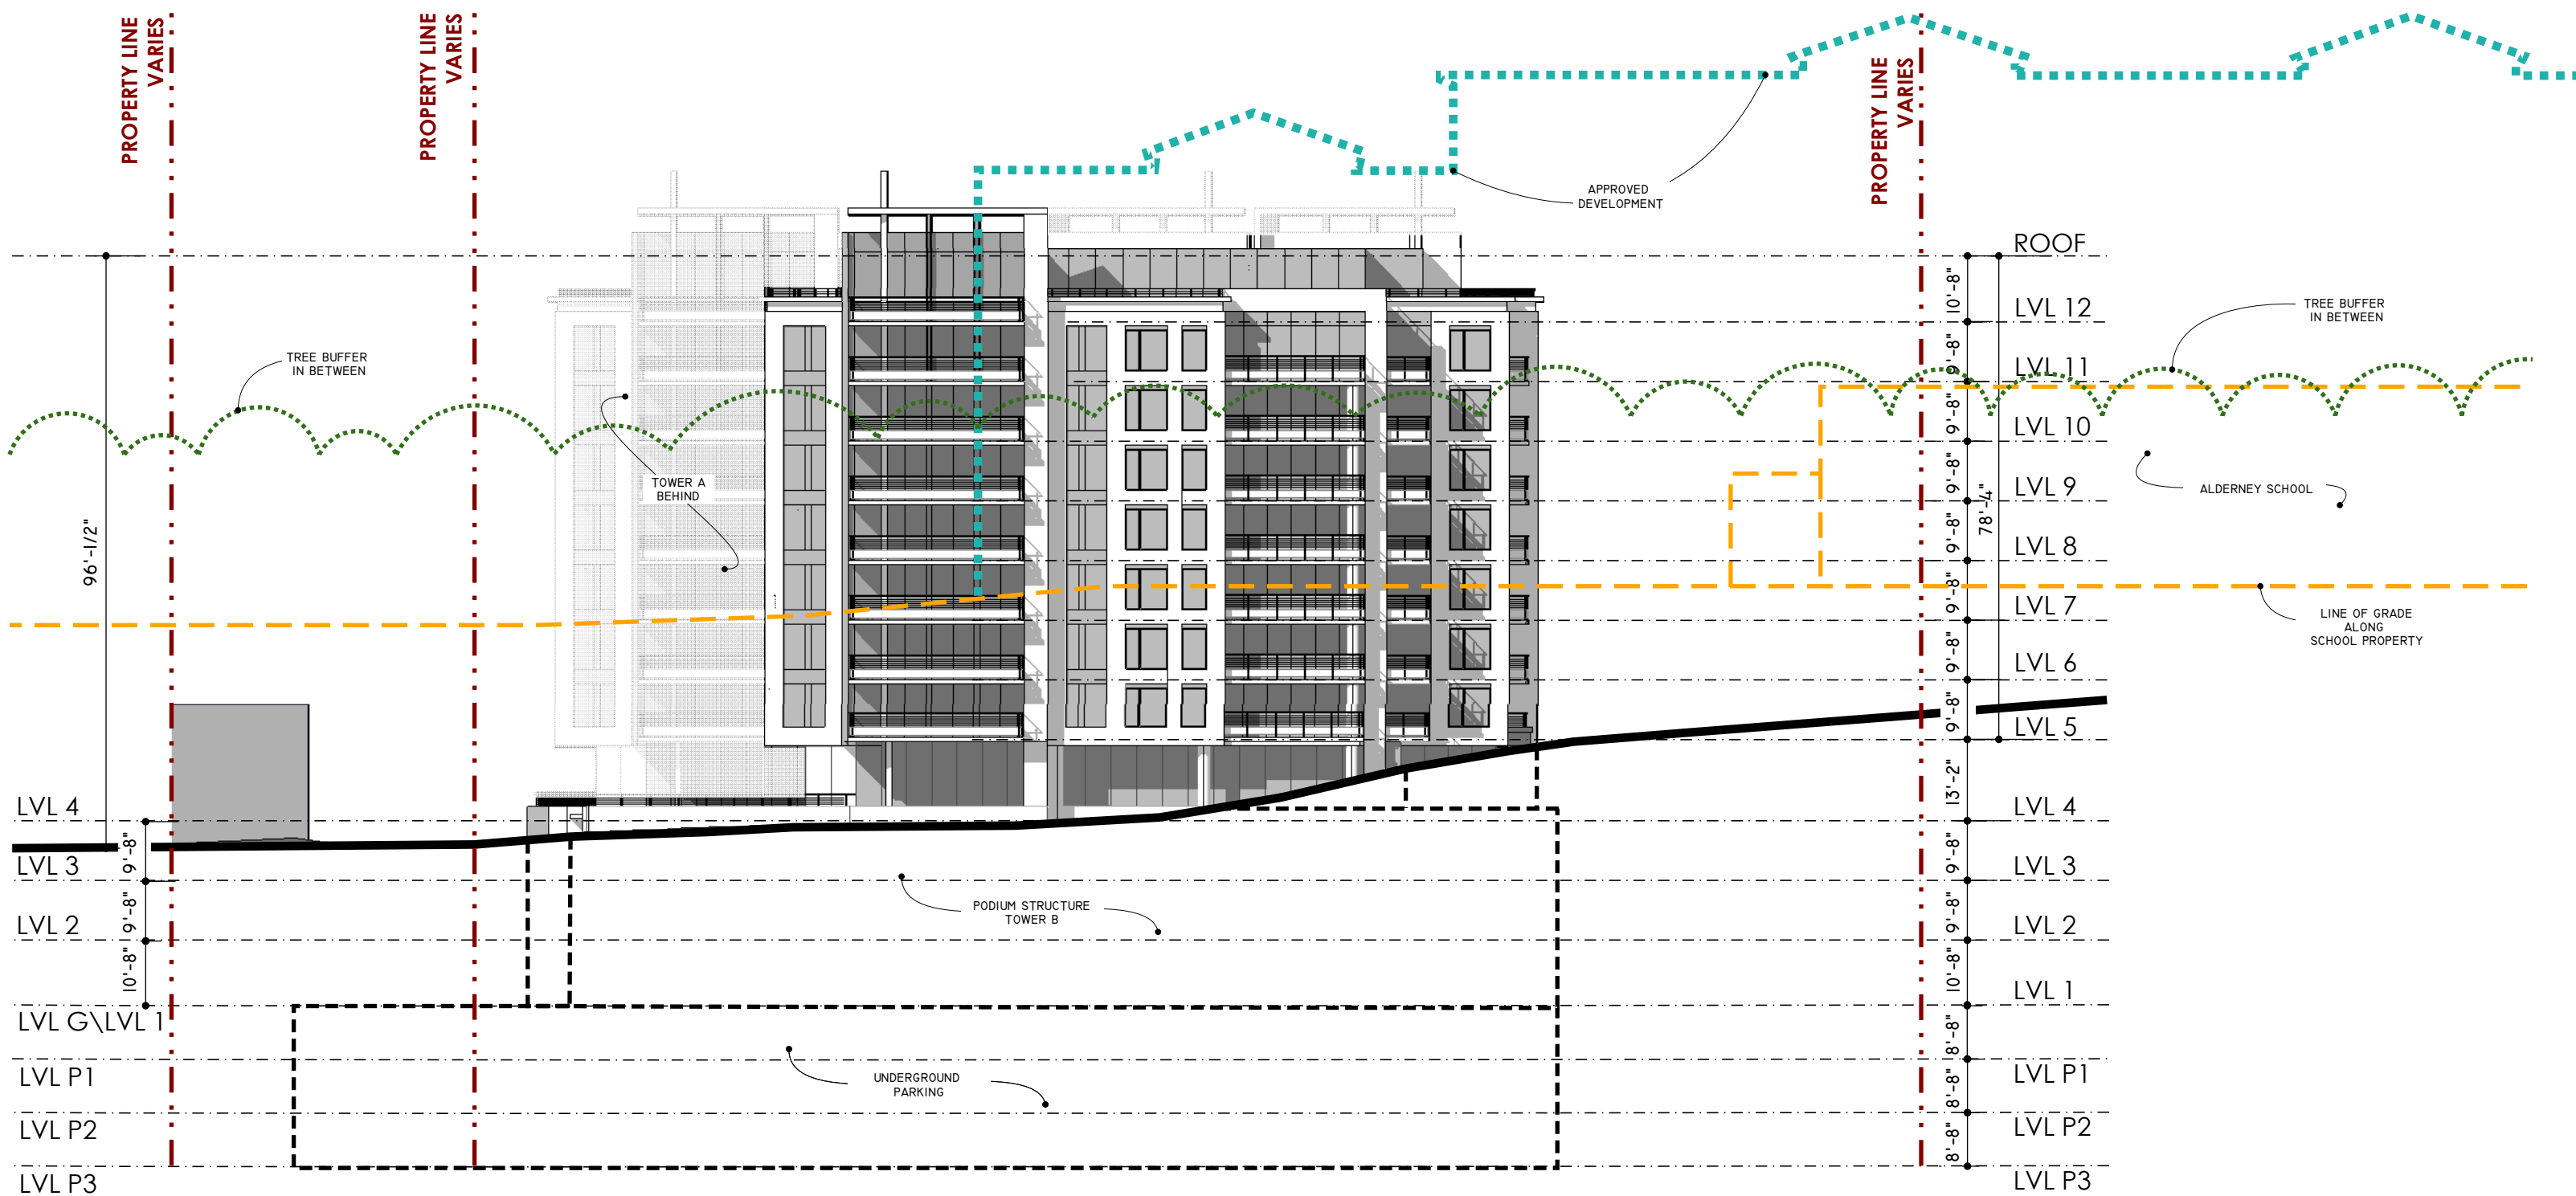

SOUTH EAST ELEVATION IN RELATIONSHIP WITH ALDERNEY SCHOOL

Scale: 1" : 25'-0"



Kassner
Goodspeed
Architects Ltd.



Zwicker
Zareski
architecture +
planning

TWIN LAKES RE-DESIGN
175 units & commercial ground floor
Prince Albert Rd, Dartmouth NS

BUILDING ELEVATIONS
SCALE: AS NOTED


ISSUED FOR DEVELOPMENT AGREEMENT

This drawing is not intended to be used for contract pricing or fabrication purposes.
All content is subject to change

A-20

ISSUE DATE: MAY 22, 2019




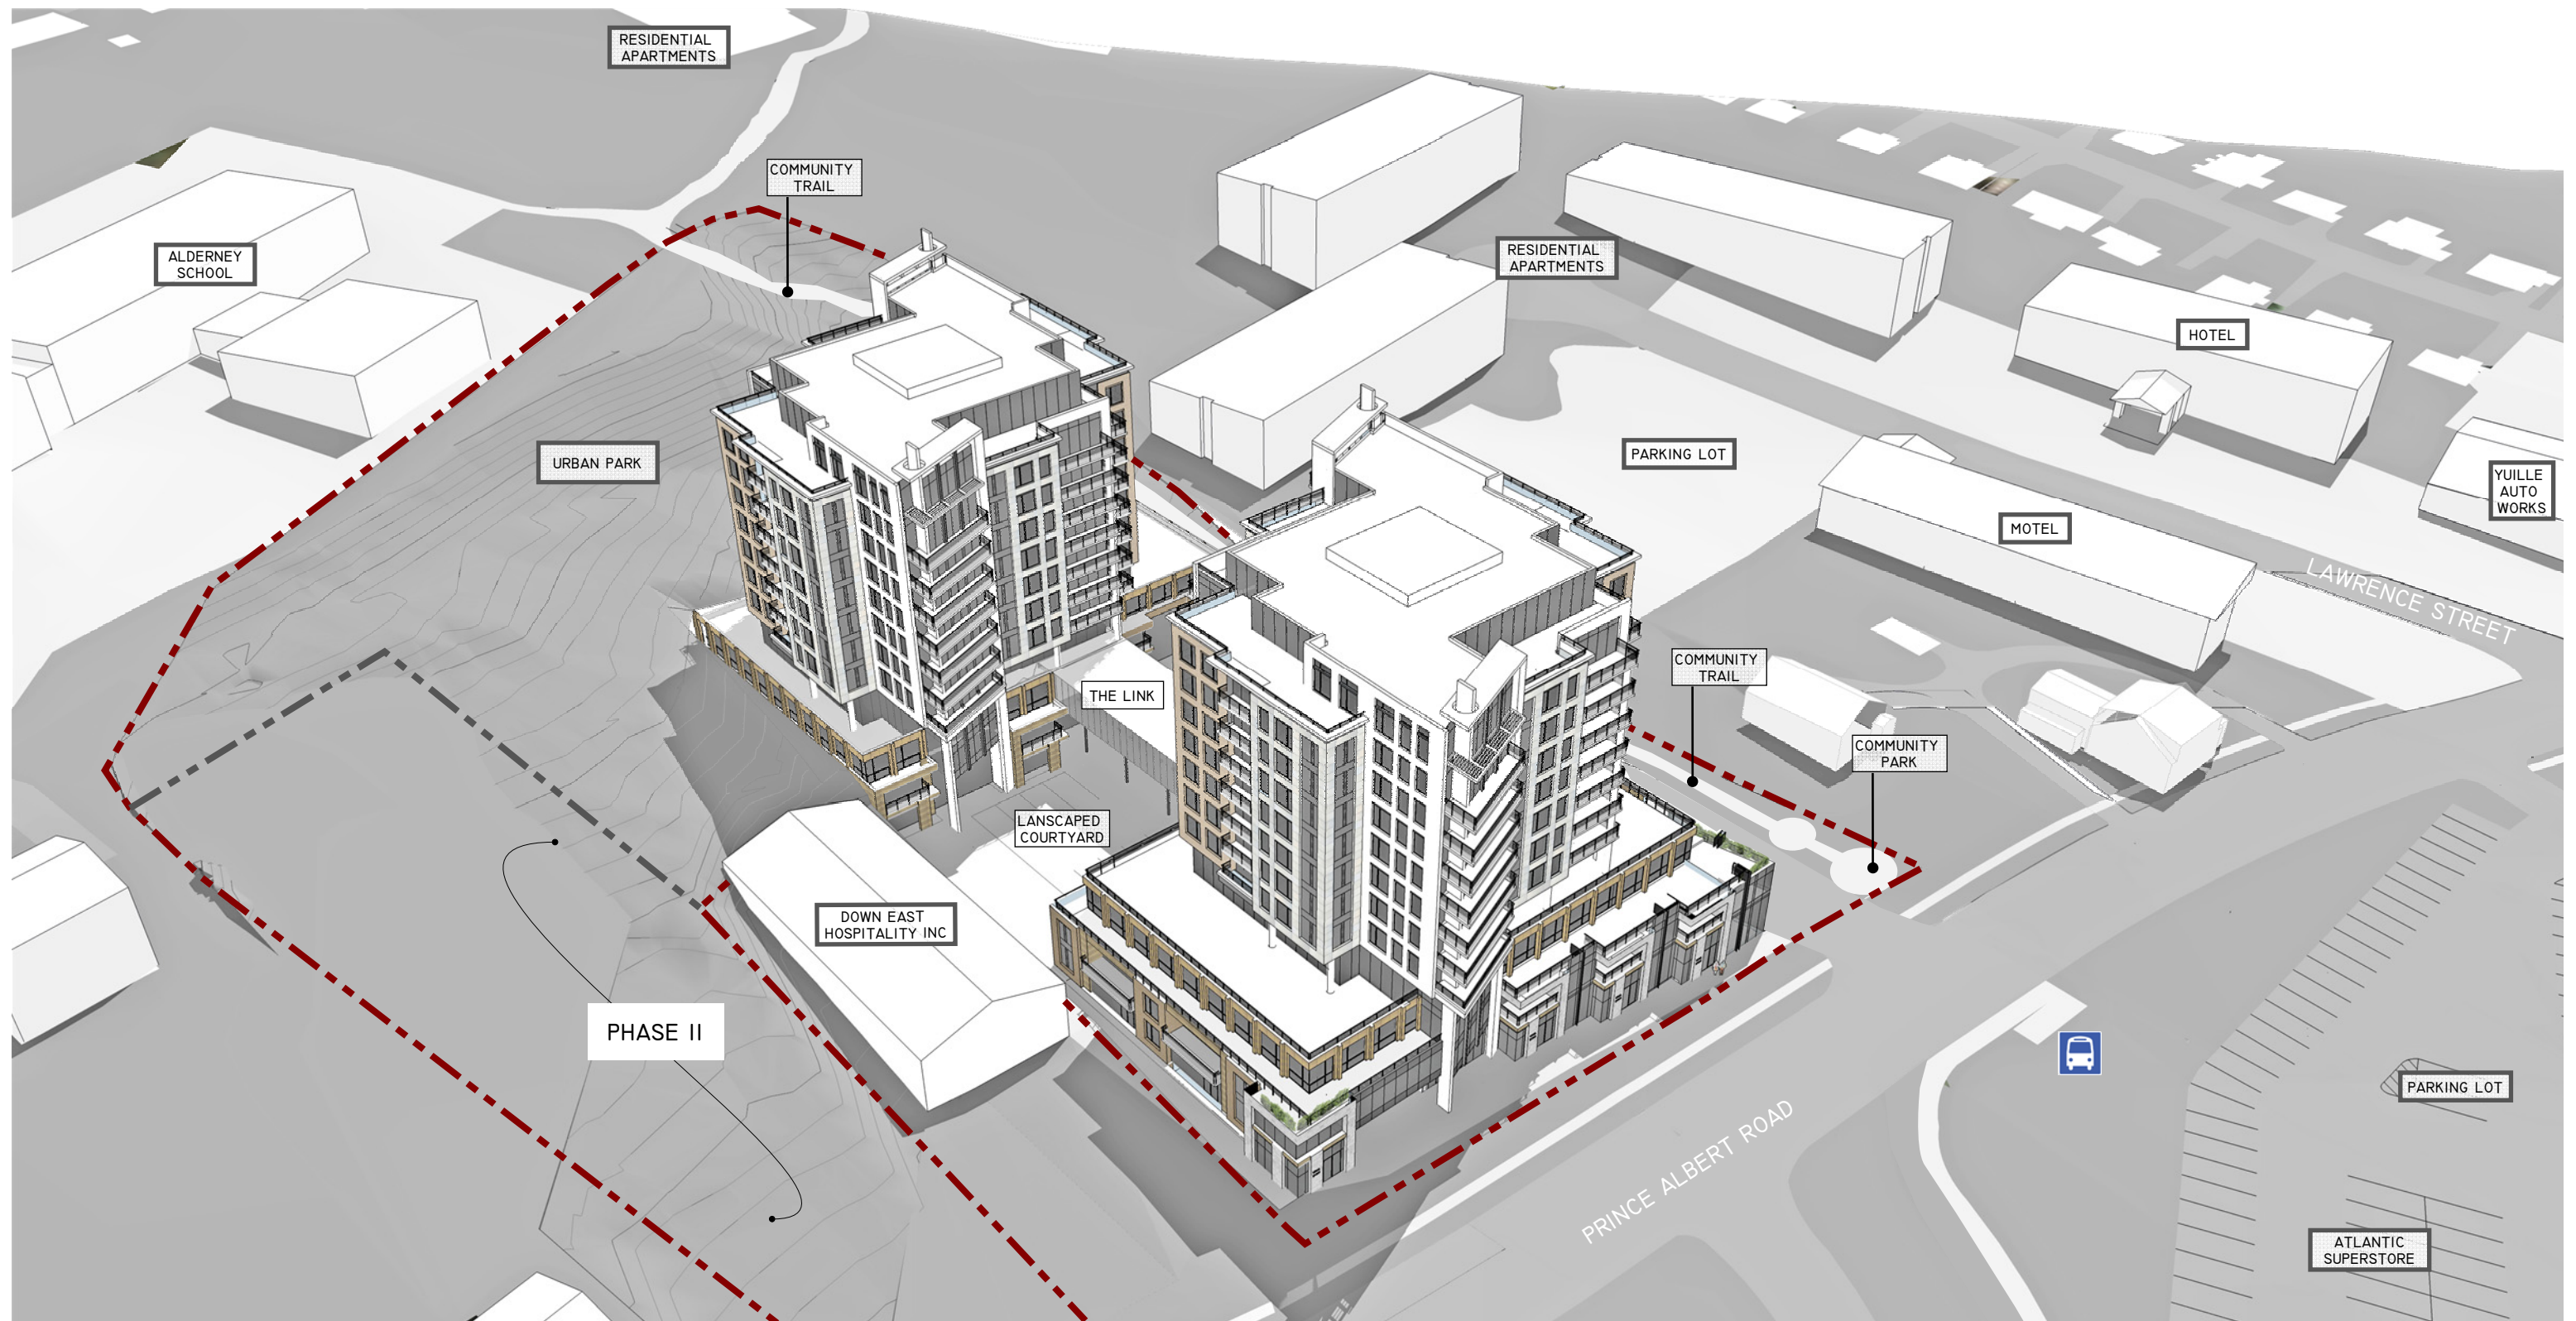

DEVELOPMENT ARIAL VIEW



HISTORY

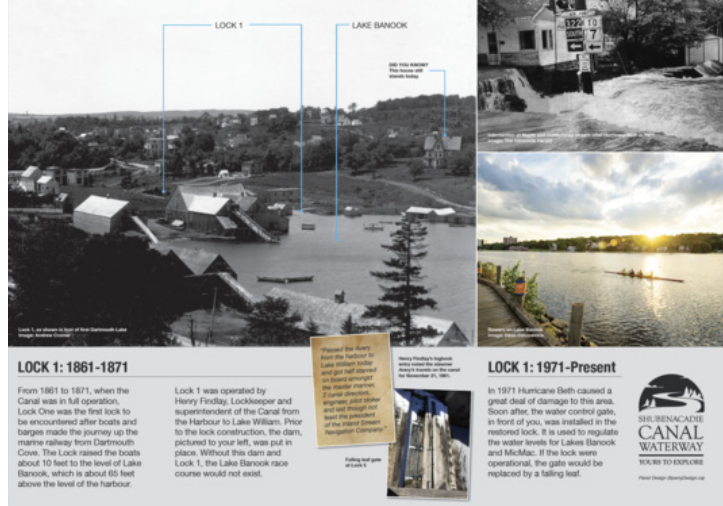

NATURE



**Kassner
Goodspeed
Architects Ltd.**



**Zwicker
Zareski
architecture +
planning**

TWIN LAKES RE-DESIGN
175 units & commercial ground floor
 Prince Albert Rd, Dartmouth NS

STREETScape ARTISTIC RENDERING
 SCALE: NTS

ISSUED FOR DEVELOPMENT AGREEMENT
 This drawing is not intended to be used for contract pricing or fabrication purposes.
 All content is subject to change

A-24

ISSUE DATE: MAY 22, 2019



**Kassner
Goodspeed
Architects Ltd.**



**Zwicker
Zareski
architecture +
planning**

TWIN LAKES RE-DESIGN
175 units & commercial ground floor
 Prince Albert Rd, Dartmouth NS

ARTISTIC RENDERING
 SCALE: NTS

ISSUED FOR DEVELOPMENT AGREEMENT
 This drawing is not intended to be used for contract pricing or fabrication purposes.
 All content is subject to change

A-25

ISSUE DATE: MAY 22, 2019