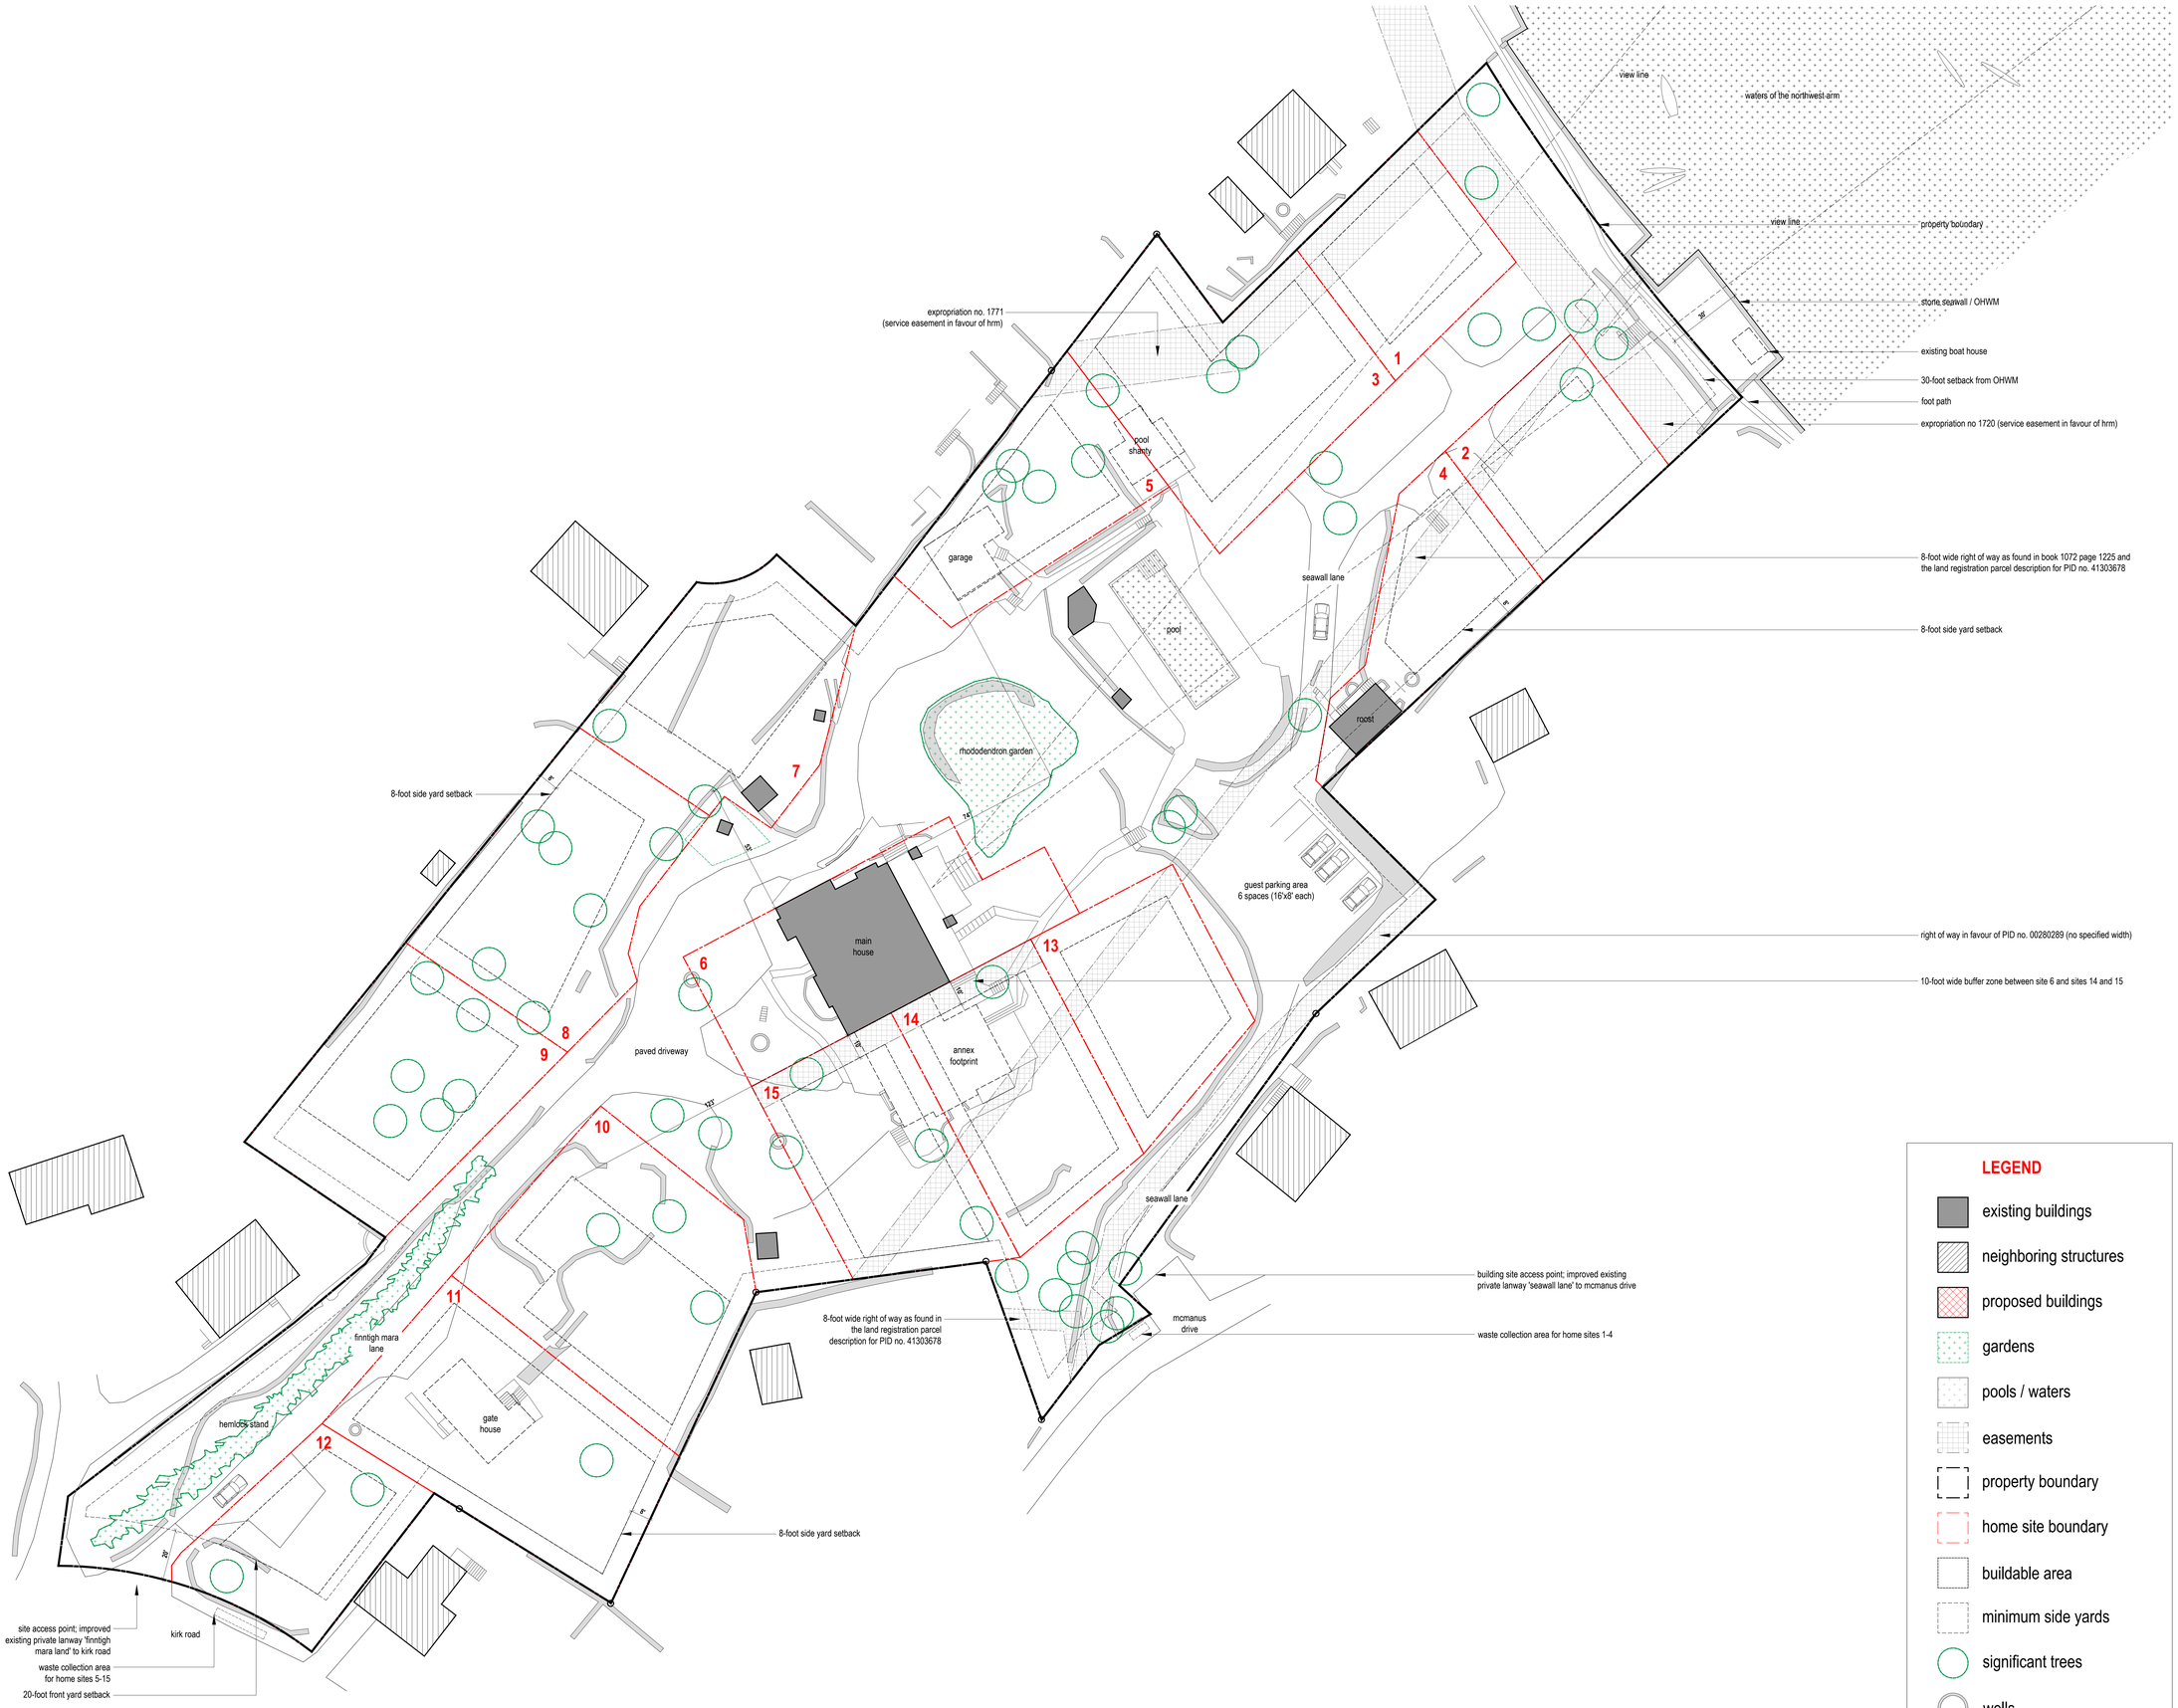

1 A100 Site Plan
Scale 3/64" = 1'-0"

10 Kirk Road

Halifax, Nova Scotia

MacKay-Lyons Sweetapple
Architects Limited
2188 Gottingen St.
Halifax, Nova Scotia
Canada B3K 3B4
ph: (902) 429 1867
fax: (902) 429 6276

true north

No.	Description	Date
03	Revised - Foot Path	2023.12.12
02	Team Review No 1	2022.08.31
01	Planning Application	2022.08.31

Revision:

NOTES:

COPYRIGHT RELATED TO THE USE OF THIS DRAWING:
The use of this drawing shall be governed by standard copyright law as generally accepted in architectural practice.

ARCHITECT'S REQUIREMENTS AND APPROVALS:
It is the Builder's responsibility to notify MacKay-Lyons Sweetapple Architects Ltd. and to seek prior written approval for materials and workmanship which deviates from instructions provided by the Architect.

ENGINEER'S REQUIREMENTS AND APPROVALS:
It is the Builder's responsibility to notify MacKay-Lyons Sweetapple Architects Ltd. and to seek prior written approval for materials and workmanship which deviates from instructions provided by the Engineer.

AUTHORITIES' REQUIREMENTS AND APPROVALS:
All materials and workmanship must comply with the requirements of all authorities having jurisdiction over the work. It is the Builder's responsibility to gain necessary approval from all relevant Authorities.

DIMENSIONS:
All dimensions must be verified on site. Do not scale off drawings. Plans take precedent over elevations. In the absence of dimensions, or if discrepancies exist, consult Architect. All minimum dimensions are to comply with the International Residential Code.

SHOP DRAWINGS:
Submit shop drawings to the Architect and Engineer for approval prior to manufacture of prefabricated elements of the building.

Site Plan - Proposed

scale: 1/8" = 1'-0"
date: 22-08-31
drawn: MB
chk'd:

A101