

PLAN REFERENCES:

1. PLAN SHOWING LOT CONSOLIDATION LANDS OF A R HEMMING BUILDING SYSTEMS LTD. & CHARLES A ELLIOTT, PREPARED BY K W ROBB & ASSOCIATES, DATED MARCH 19, 1984.

DEED REFERENCES:

1. BLOCK ARH–1
LANDS CONVEYED TO 3274606 NOVA SCOTIA LIMITED
2013 DEED – DOC # 104000360
HALIFAX COUNTY REGISTRY OF DEEDS.
PID 00650689

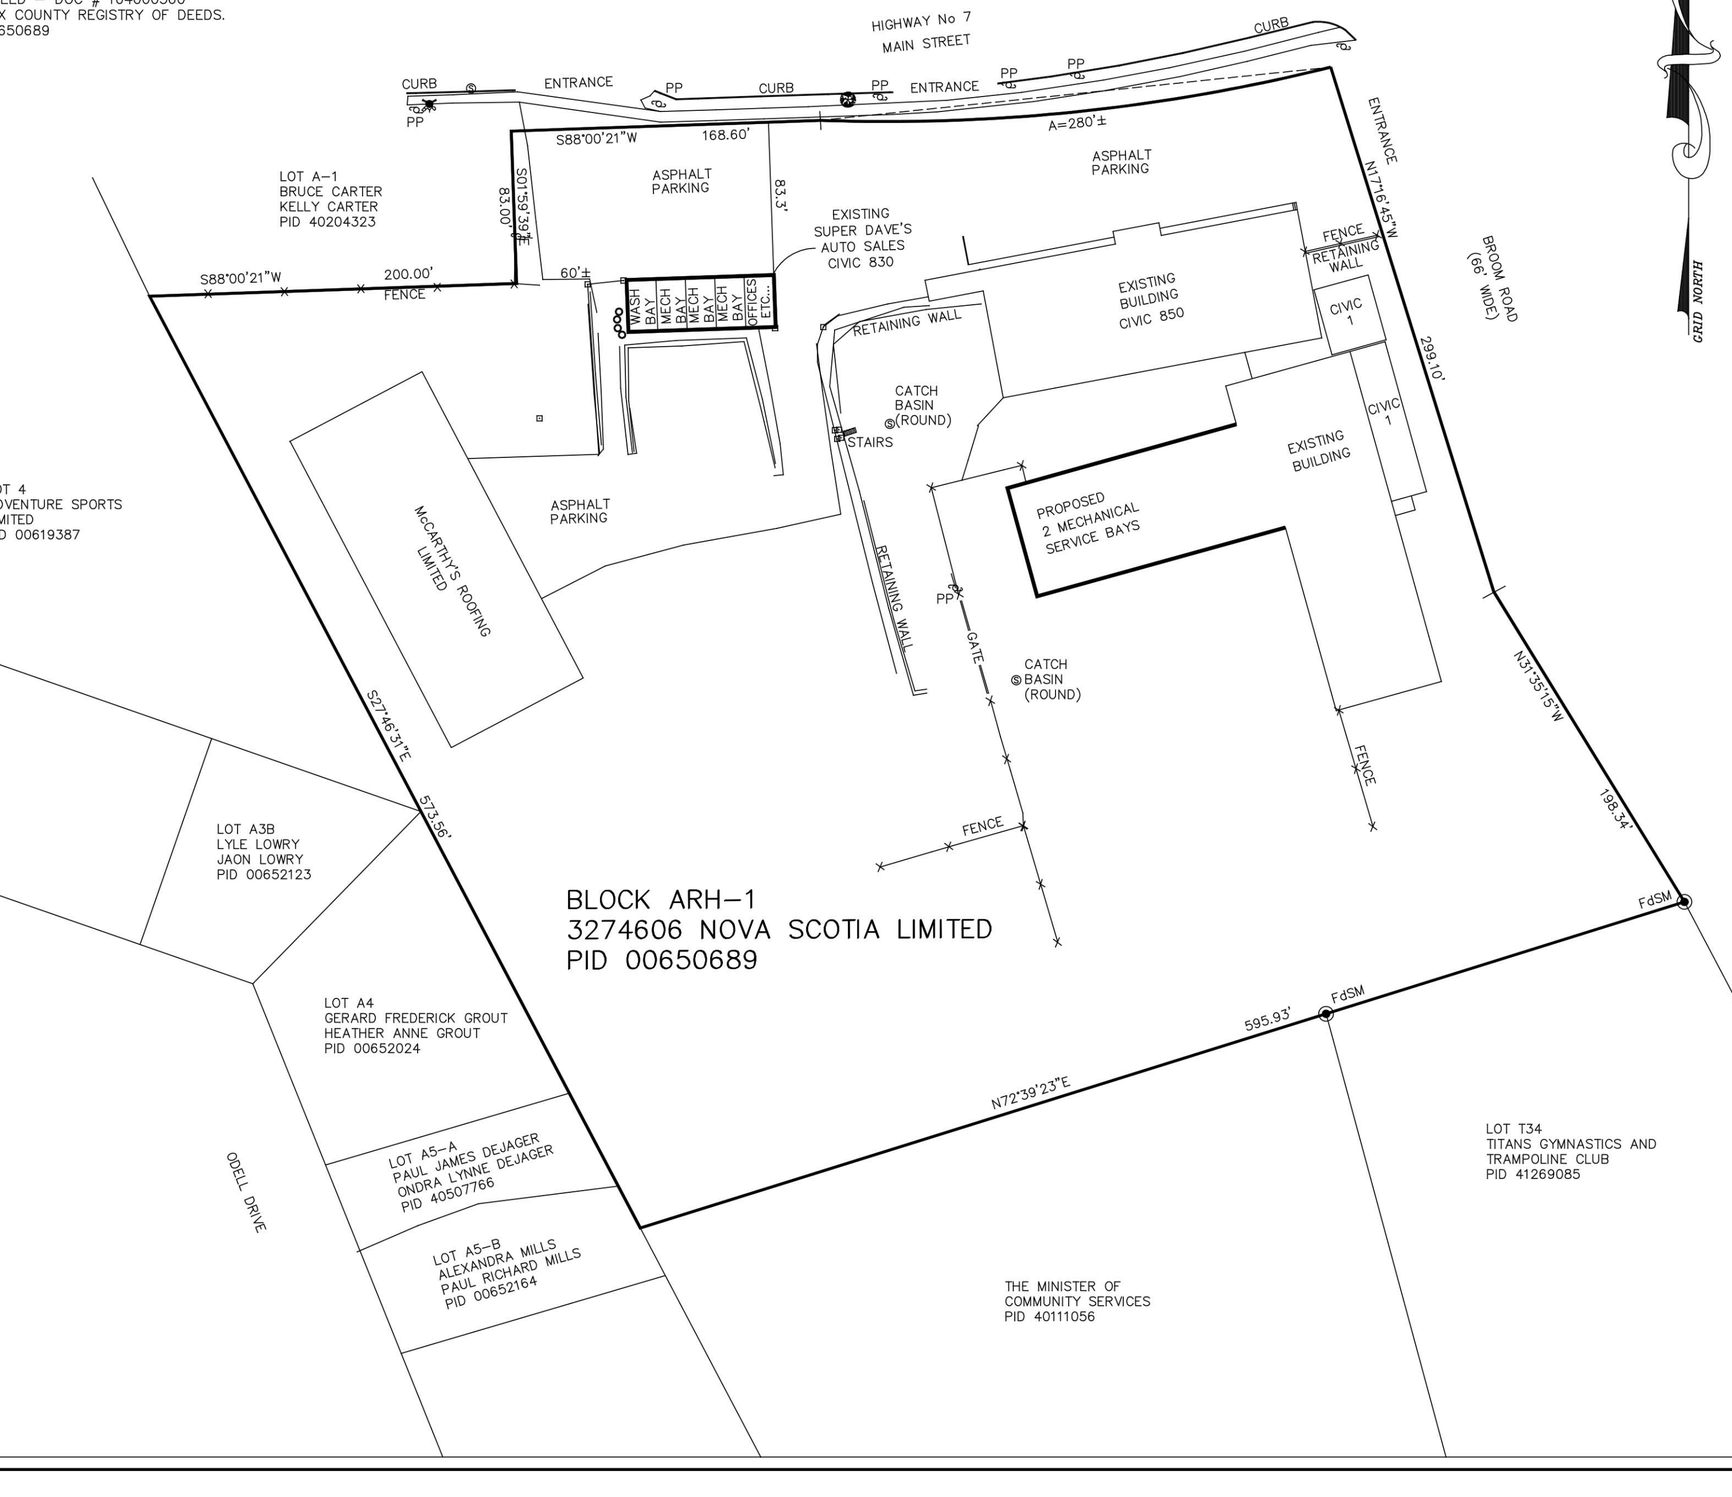

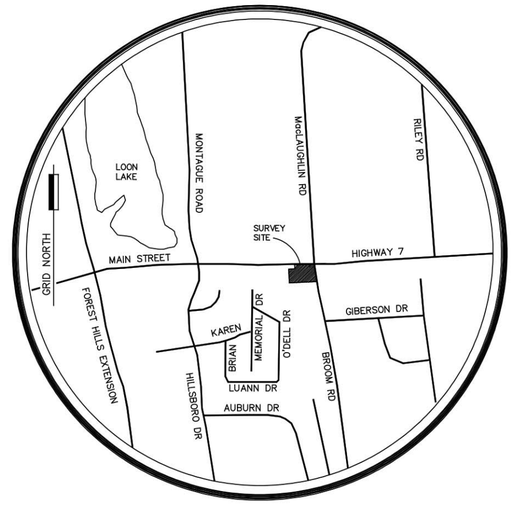

KEY PLAN
SCALE: 1 : 50,000

LEGEND:

LANDS DEALT WITH BY THIS SURVEY	
NOVA SCOTIA CO–ORDINATE MONUMENT	△ N.S.C.M.
SURVEY MARKER	⊙ S.M.
UNMONUMENTED POINT	⊙ U.P.
ROCK POST	● R.P.
IRON BAR	○ I.B.
IRON PIPE	◎ I.P.
WOOD POST, WOOD STAKE	□ W.P. ⊡ W.S.
FOUND, WITNESS, NOT TO SCALE	Fd., Wit. (N.T.S.)
PLAN, DEED	(P), (D)
CALCULATED FROM FIELD MEASUREMENTS	calc.
TIE LINE, TOTAL	(T/L) (T)
BEGINNING OF CURVE, END OF CURVE	B.C., E.C.
POINT OF COMMON CURVATURE, POINT OF REVERSE CURVATURE	P.C.C., P.R.C.
RADIUS, ARC, CHORD	R, L, C
ORDINARY HIGH WATER MARK	O.W.H.M.
UNMONUMENTED POINT	⊙ U.P.

NOTES :

DETAILED SITE PLAN OF
BLOCK ARH–1

LANDS CONVEYED TO
3274606 NOVA SCOTIA LIMITED

MAIN STREET & BROOM ROAD, DARTMOUTH
HALIFAX COUNTY, NOVA SCOTIA

THE ASSOCIATION OF NOVA SCOTIA LAND SURVEYORS
REDACTED
T. GIOVANNETTI
598
MEMBER

CIVTECH ENGINEERING & SURVEYING LIMITED
P.O. Box 3237, D.E.P.S., DARTMOUTH
NOVA SCOTIA, B2W 5G2, 434–4600

No.	REVISION/REMARKS	DATE	SCALE:
			1" = 60'
DRAWN BY : A STEVENS	CHECKED BY : T. GIOVANNETTI		14149