
AGRICOLA STREET DATA TABLE (27 MAY 2016) OPTION 1					
LEVEL	STUDIO	1BR	1BR + DEN	2BR	TOTAL
200-400	9	9	-	6	24
500	-	3	1	2	6
TOTALS:	9 (30%)	12 (40%)	1 (3%)	8 (27%)	30
DENSITY					
1 BR UNITS	22 x 2 ppl			44	
2 BR	8 x 2.25 ppl			18	
TOTAL				62	
PROPERTY AREA				8,388 SF	
LOT COVERAGE				± 6,678 SF (79%)	
GROUND FLOOR COMMERCIAL RETAIL AREA:				± 3,220 SF	
TOTAL BELOW GRADE PARKING				± 10	

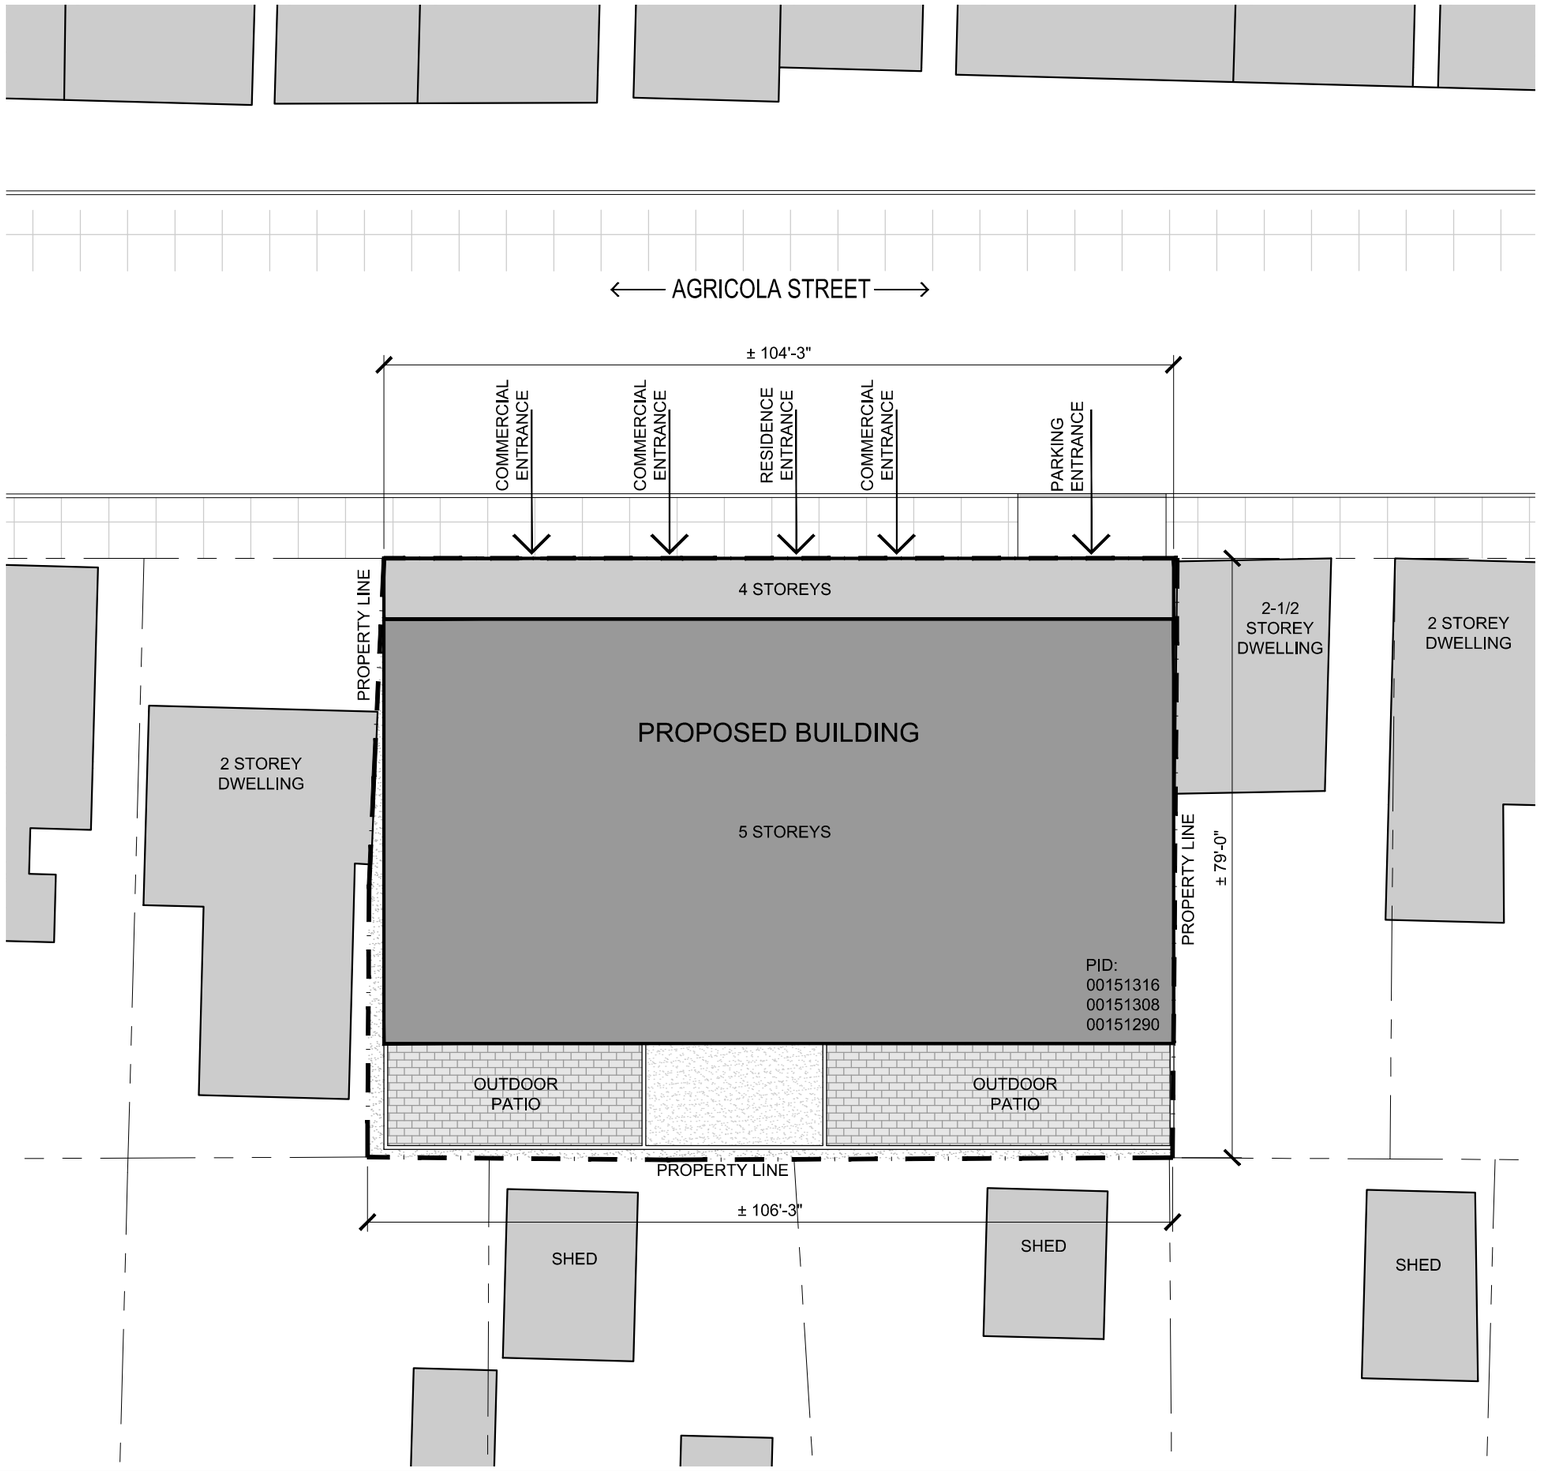

ARGRICOLA STREET HALIFAX, NS	**SITE PLAN**	Project No.: P2015.06 Scale: 1" = 20'-0" Date: 27 May 2016	WM FARES ARCHITECTS **SDP**