
BUILDING B
DRAWING PACKAGE

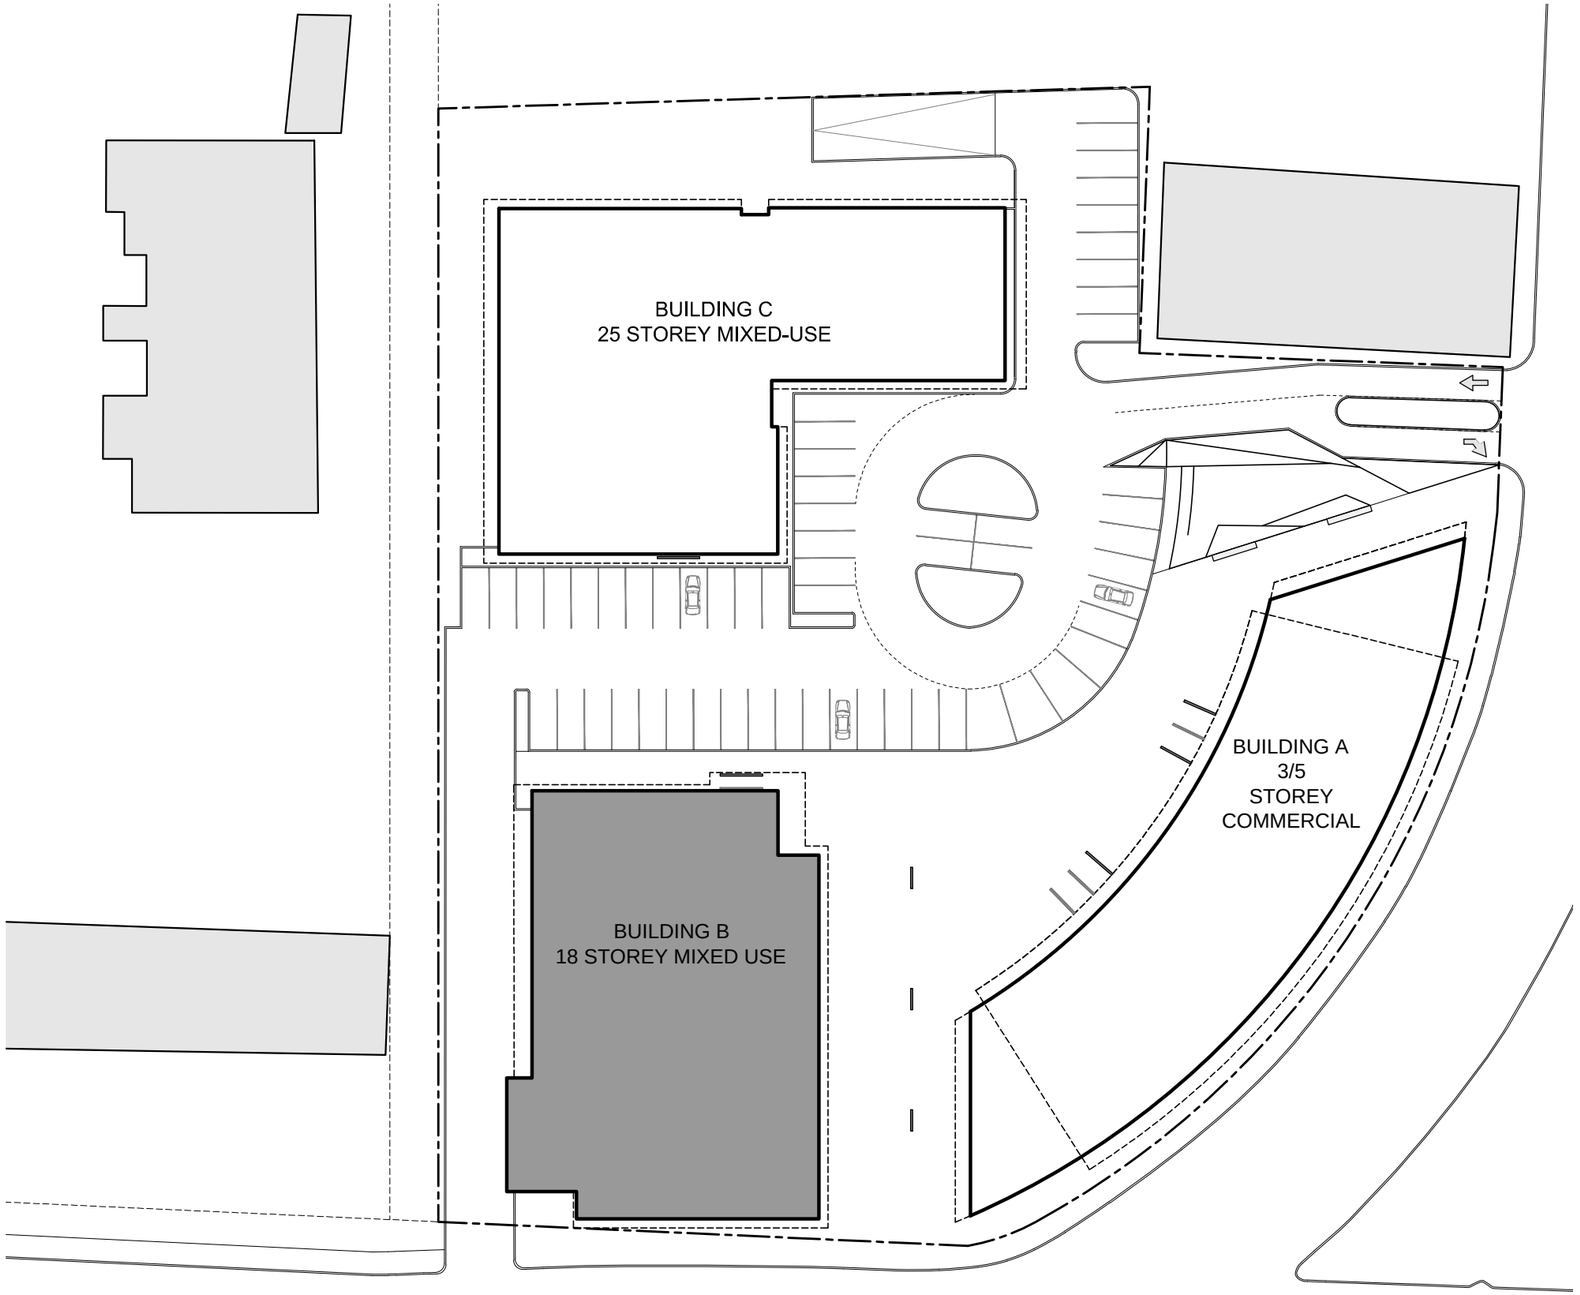

BUILDING B DATA TABLE					
LEVEL	1BR	1BR + DEN	2BR	3BR	TOTAL
200-400	3	12	12	6	33
500-600	12	2	4	-	18
700-1500	45	9	18	-	72
1600	5	1	2	-	8
1700	3	-	1	-	4
1800	-	-	-	2	2
TOTALS	68 (50%)	24 (17%)	37 (27%)	8 (6%)	137

DENSITY		
1 BR UNITS	92 x 2 ppl	184
2+ BR UNITS	45 x 2.25 ppl	101
TOTAL		285

INDOOR AMENITY SPACE AREA (LEVEL 1700):	± 884 SF
OUTDOOR AMENITY SPACE AREA (LEVEL 1700):	± 1,662 SF
GROUND FLOOR COMMERCIAL RETAIL AREA:	± 8,540 SF

Schedule G - Building B Floor Plans

WINDSOR AND YOUNG - BUILDING B


HALIFAX, NS

KEY PLAN AND DATA TABLE


Project No.: 2011.27
Scale: 1" = 50'-0"
Date: 31 Jan 2017

WM FARES ARCHITECTS


B00

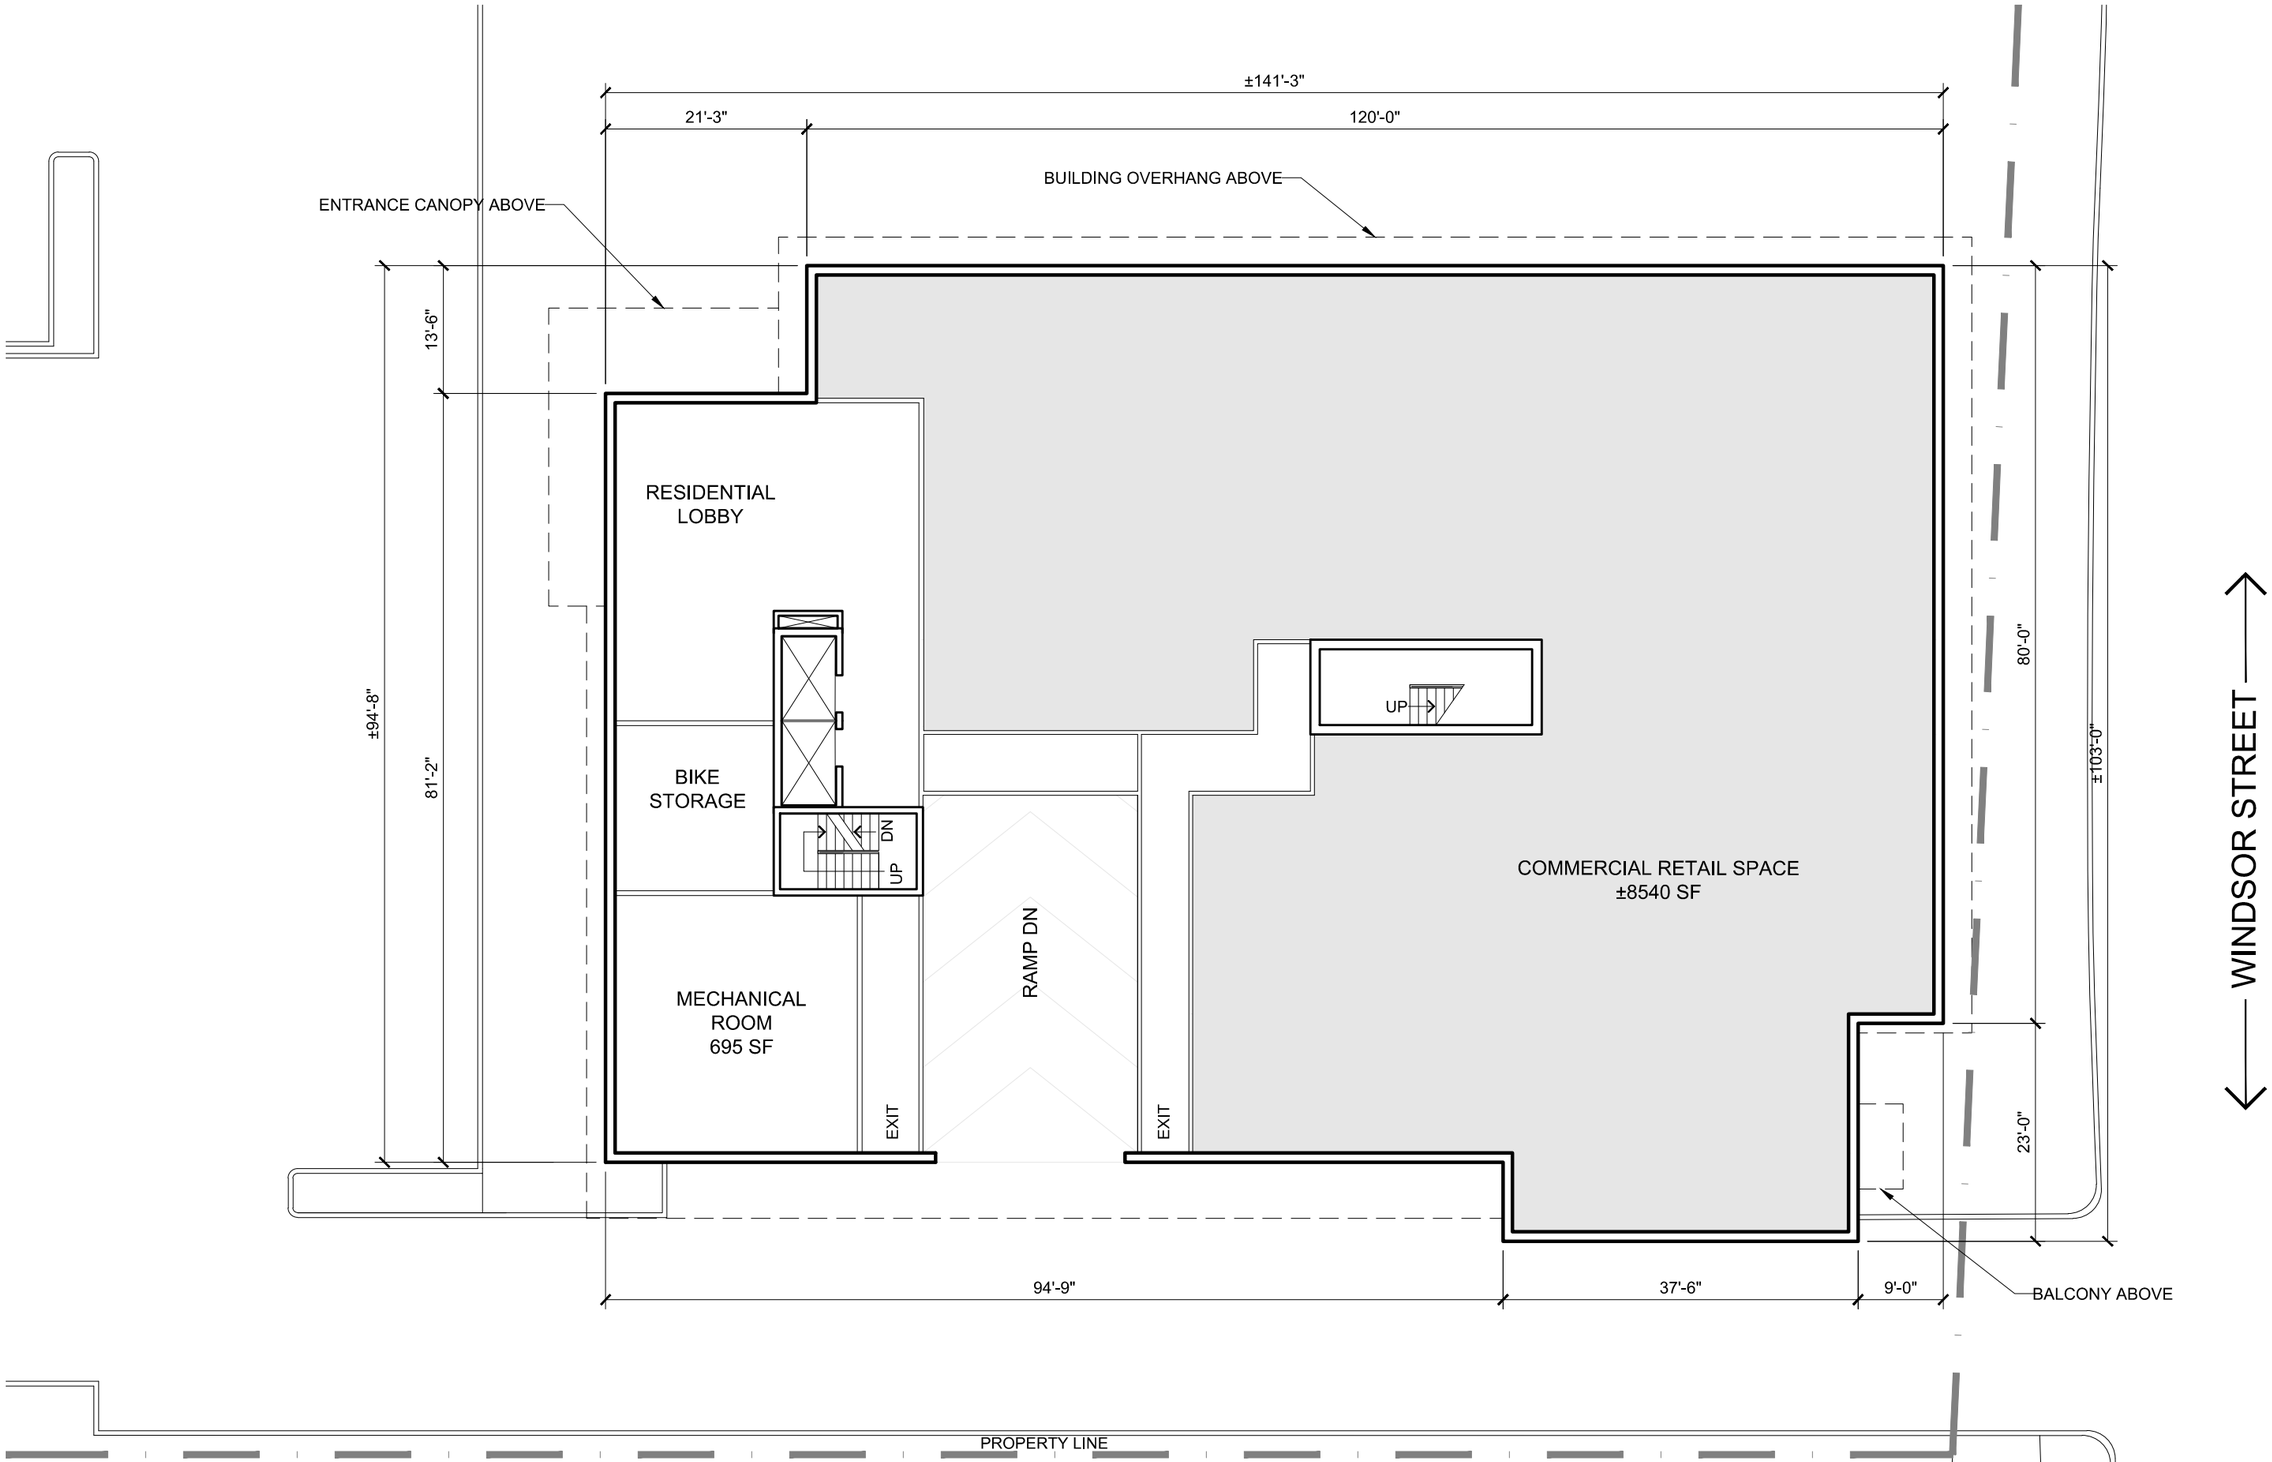


WINDSOR AND YOUNG - BUILDING B HALIFAX, NS	GROUND LEVEL **FLOOR PLANS**	Project No.: 2011.27 Scale: 1/16" = 1'-0' Date: 31 Jan 2017	WM FARES ARCHITECTS **B01**

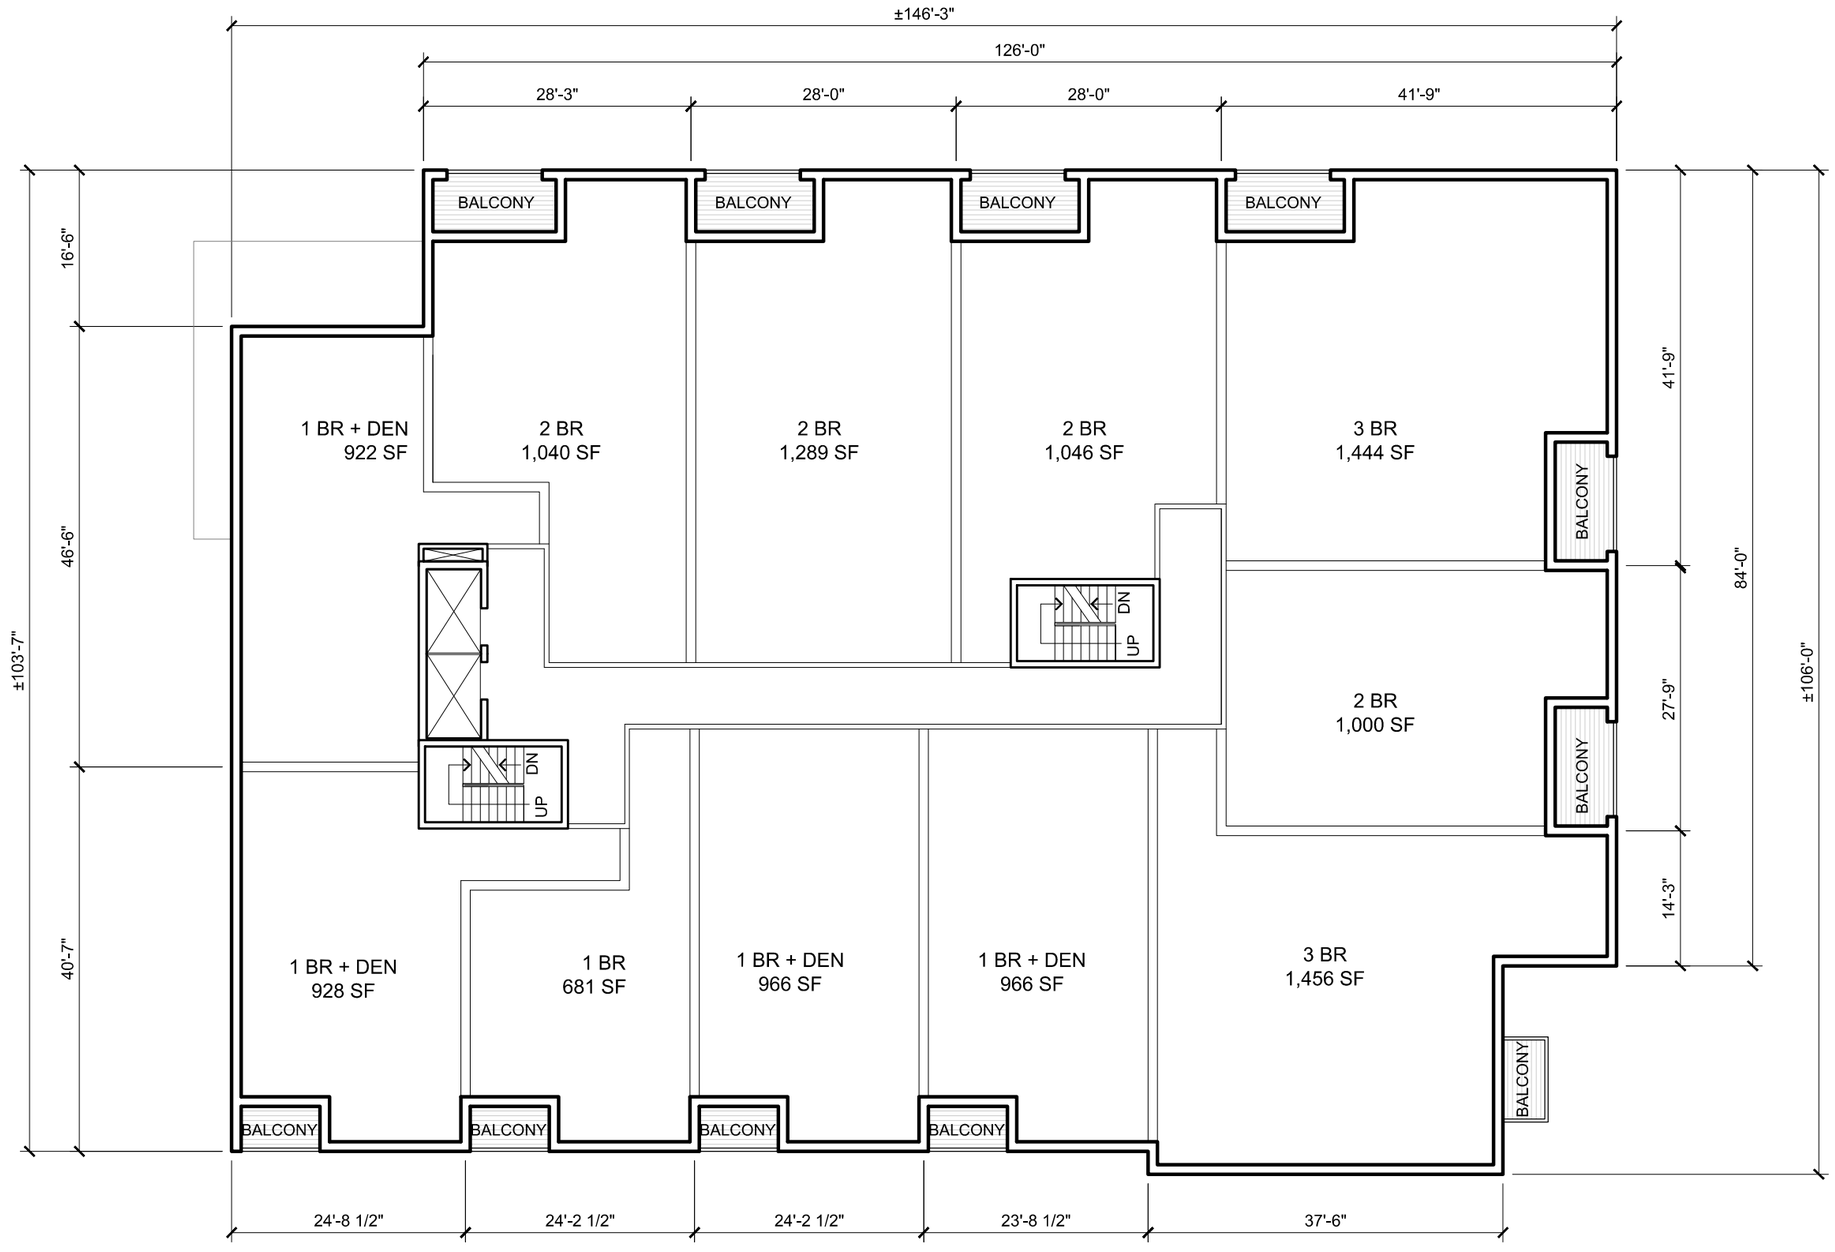


WINDSOR AND YOUNG - BUILDING B HALIFAX, NS	LEVEL 200-400 **FLOOR PLANS**	Project No.: 2011.27 Scale: 1/16" = 1'-0' Date: 31 Jan 2017	WM FARES ARCHITECTS	**B02**

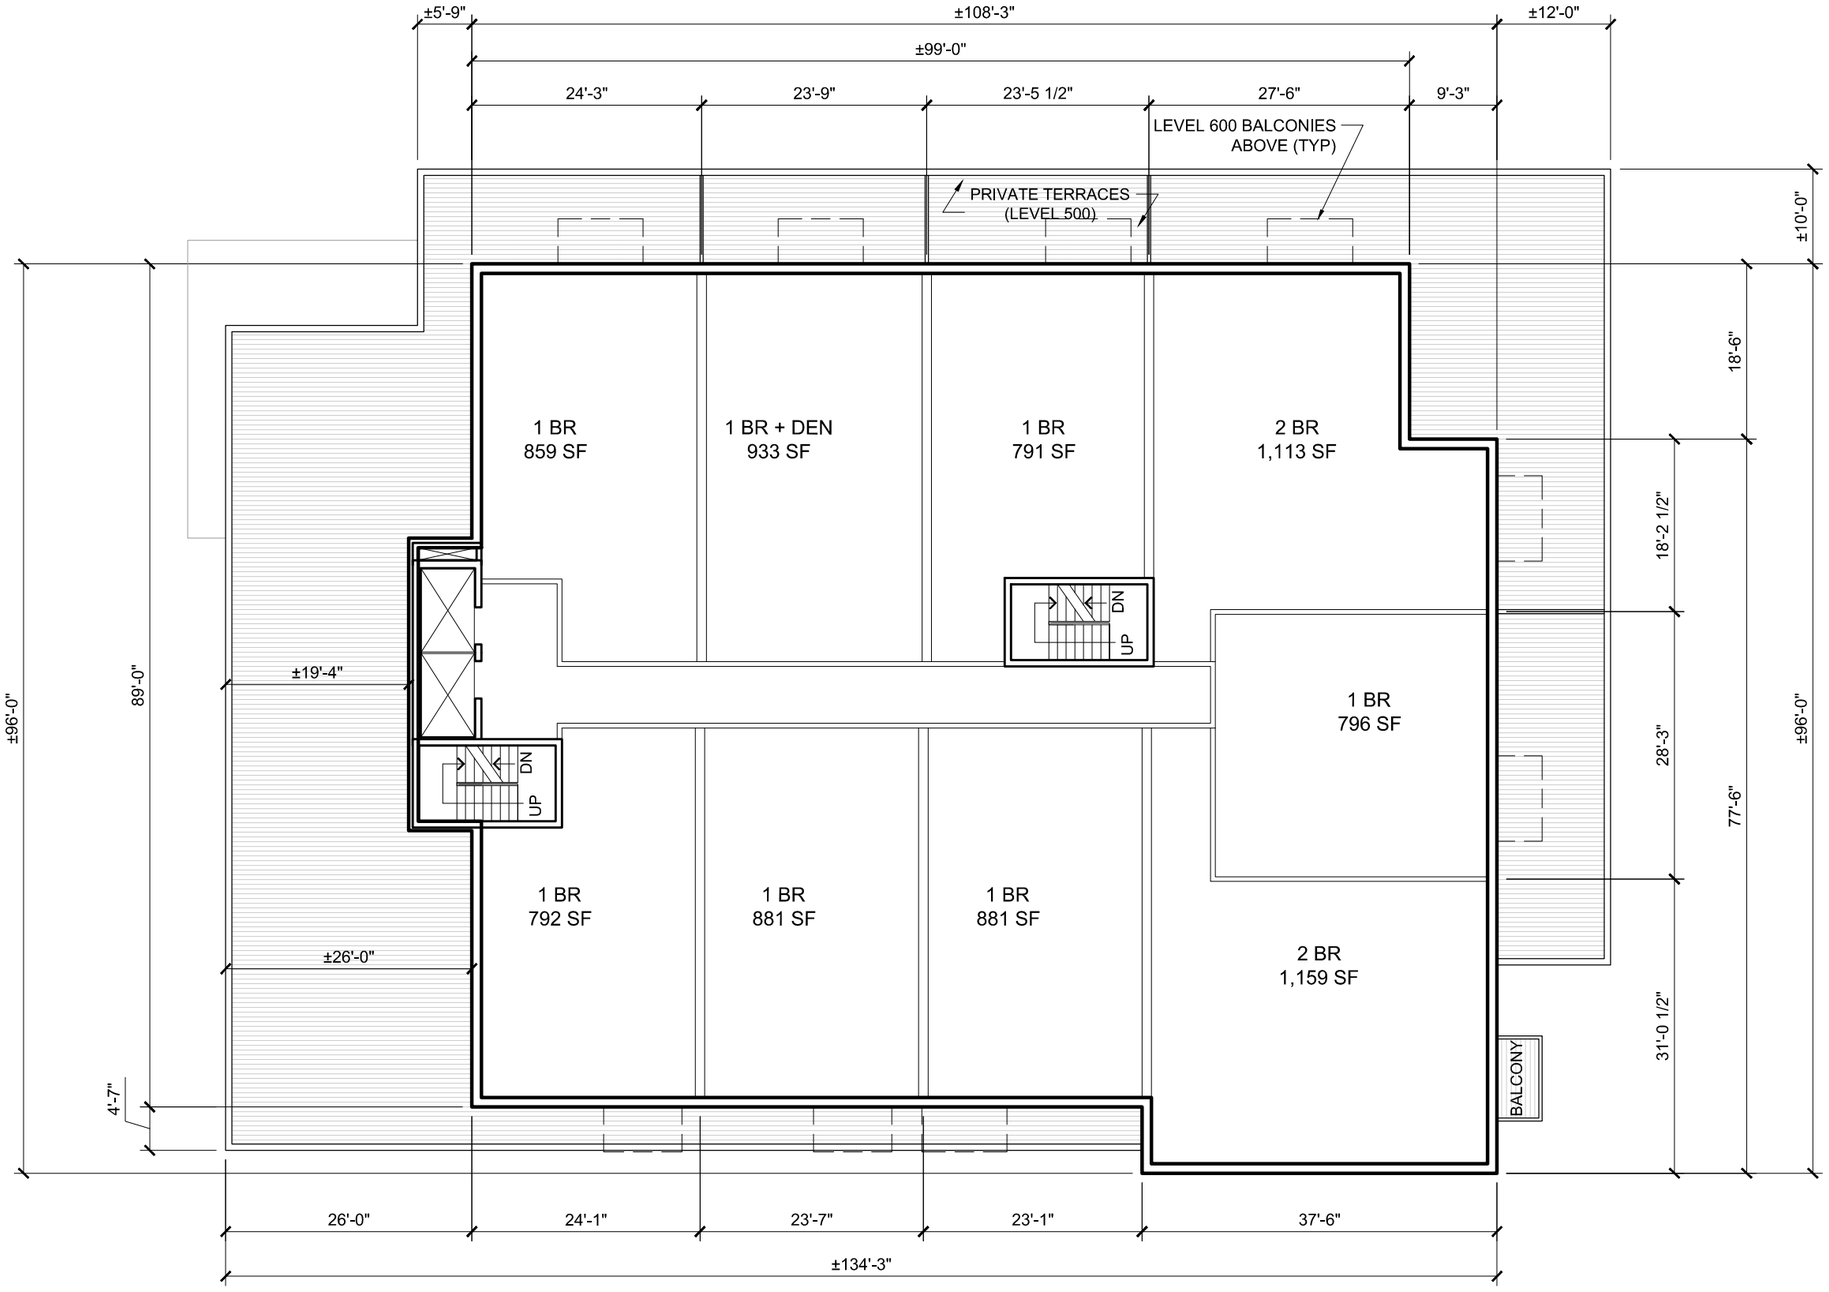


WINDSOR AND YOUNG - BUILDING B HALIFAX, NS	LEVEL 500-600 **FLOOR PLANS**	Project No.: 2011.27 Scale: 1/16" = 1'-0" Date: 31 Jan 2017	WM FARES ARCHITECTS **B03**

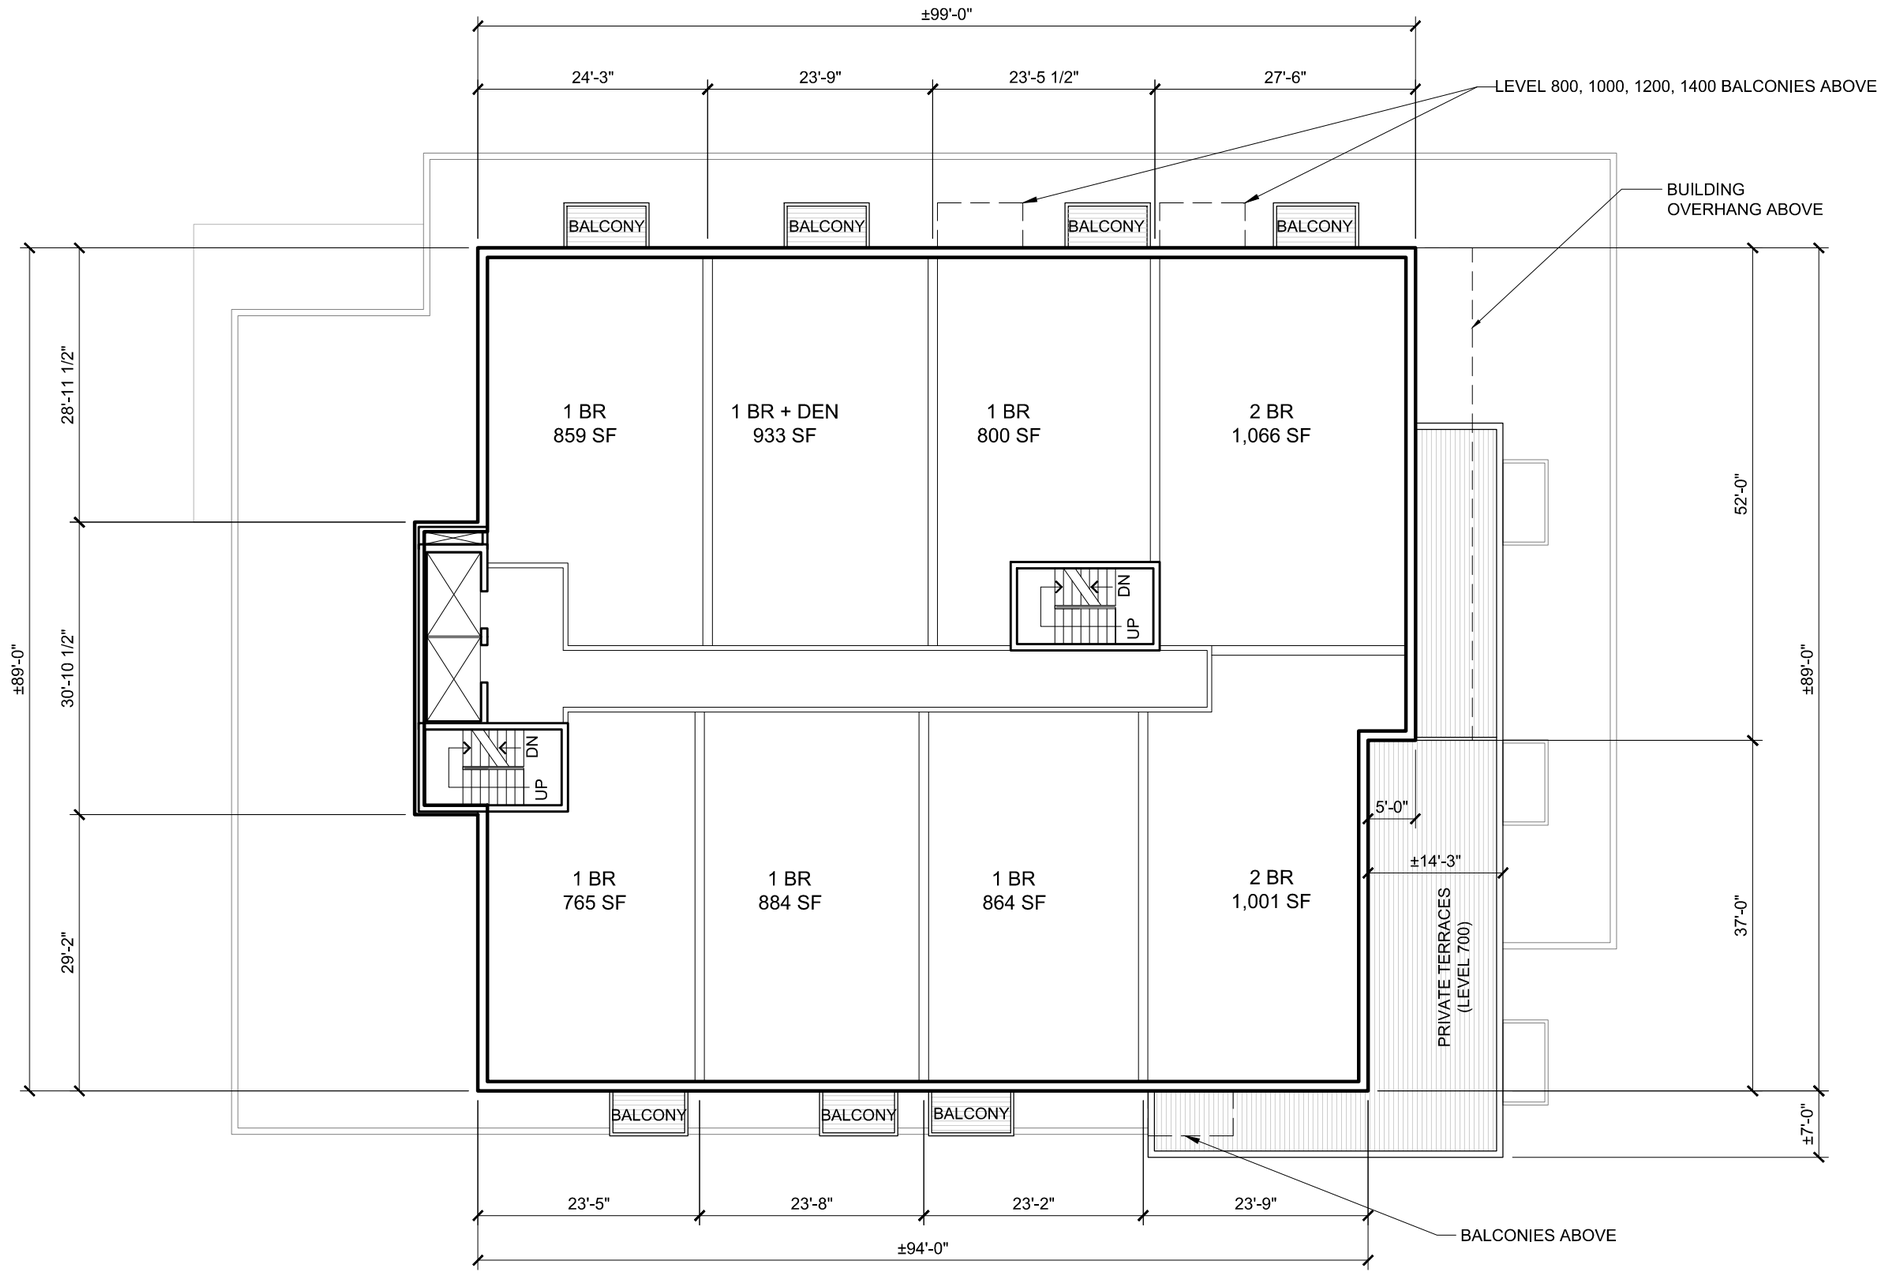


WINDSOR AND YOUNG - BUILDING B HALIFAX, NS	LEVEL 700-1500 **FLOOR PLANS**	Project No.: 2011.27 Scale: 1/16" = 1'-0" Date: 31 Jan 2017	WM FARES ARCHITECTS	**B04**

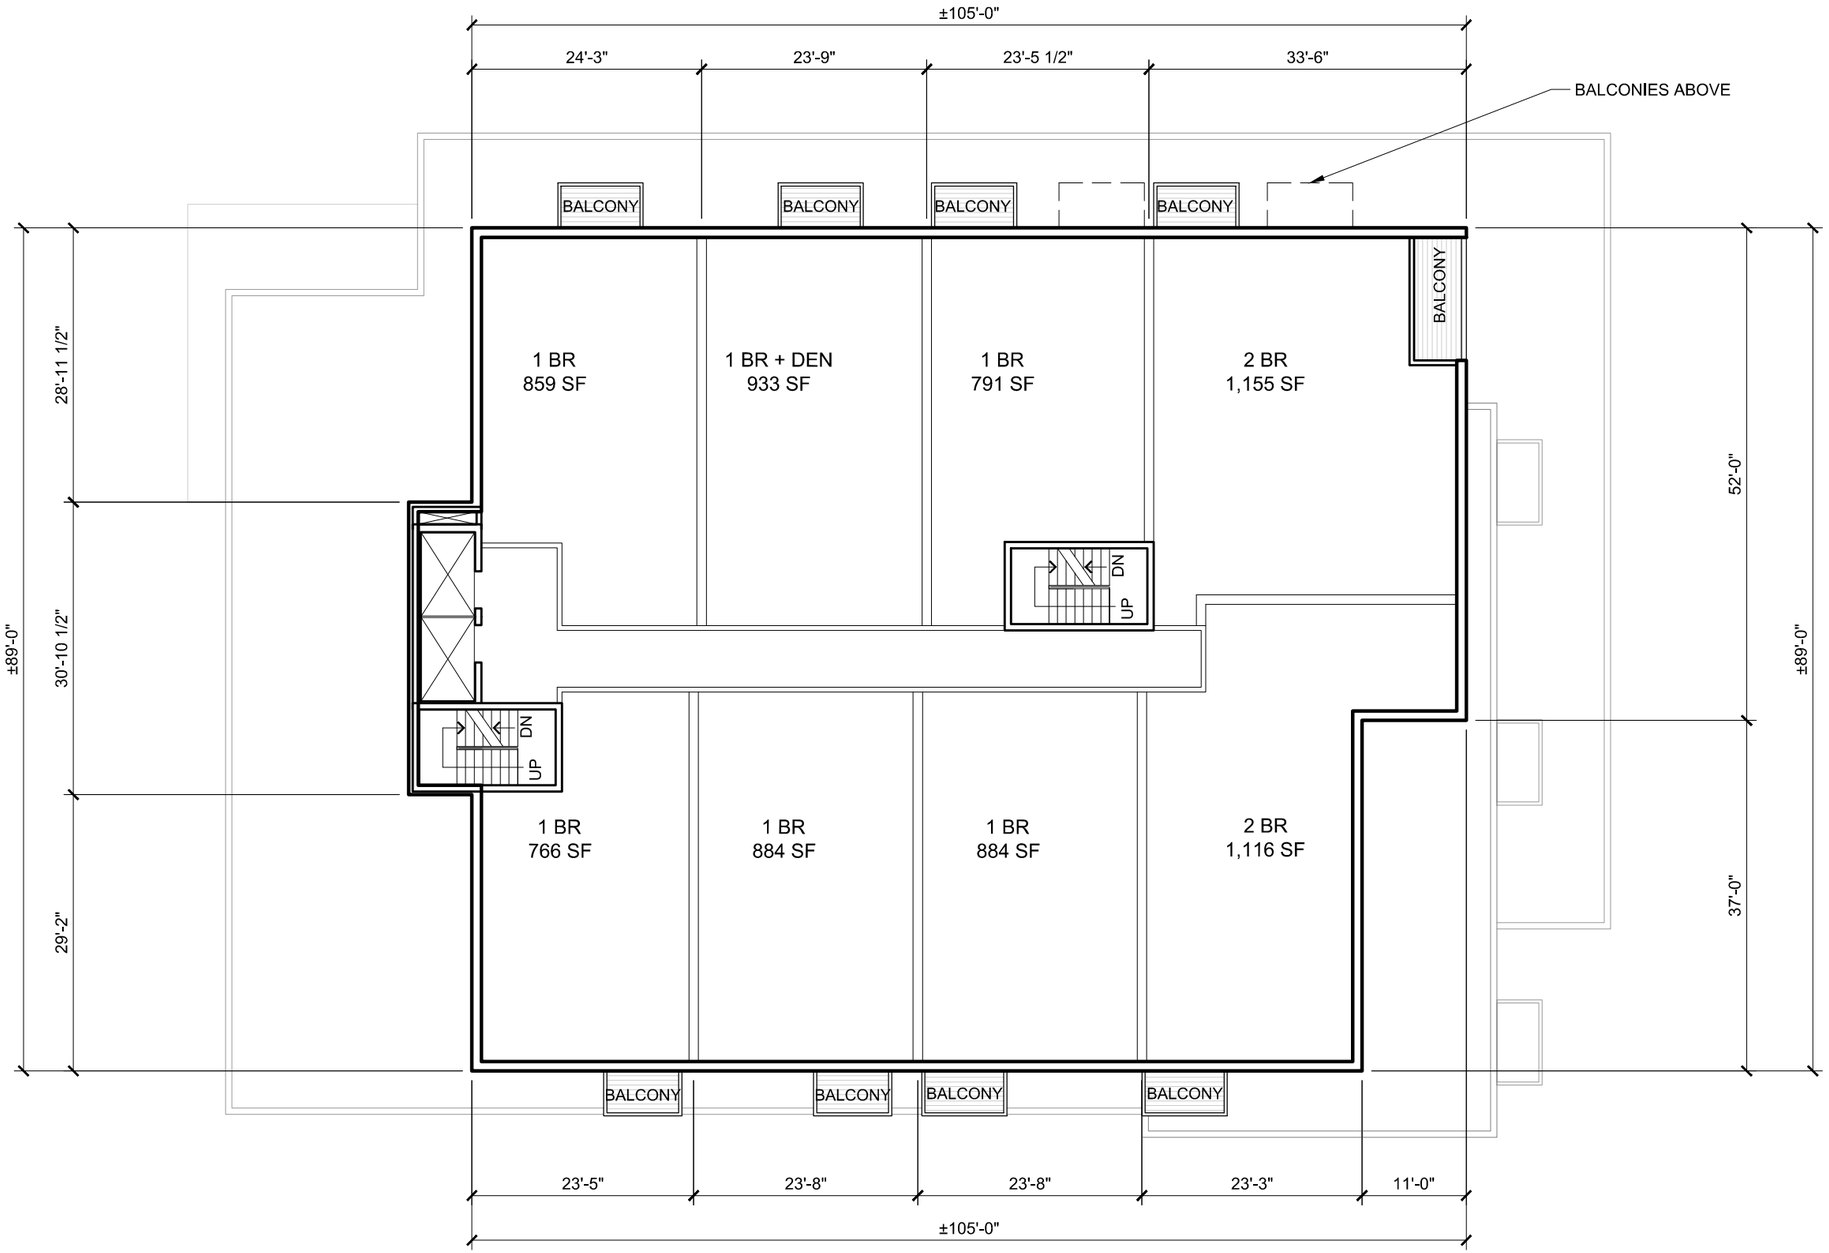

WINDSOR AND YOUNG - BUILDING B HALIFAX, NS	LEVEL 1600 **FLOOR PLANS**	Project No.: 2011.27 Scale: 1/16" = 1'-0' Date: 31 Jan 2017	WM FARES ARCHITECTS	**B05**

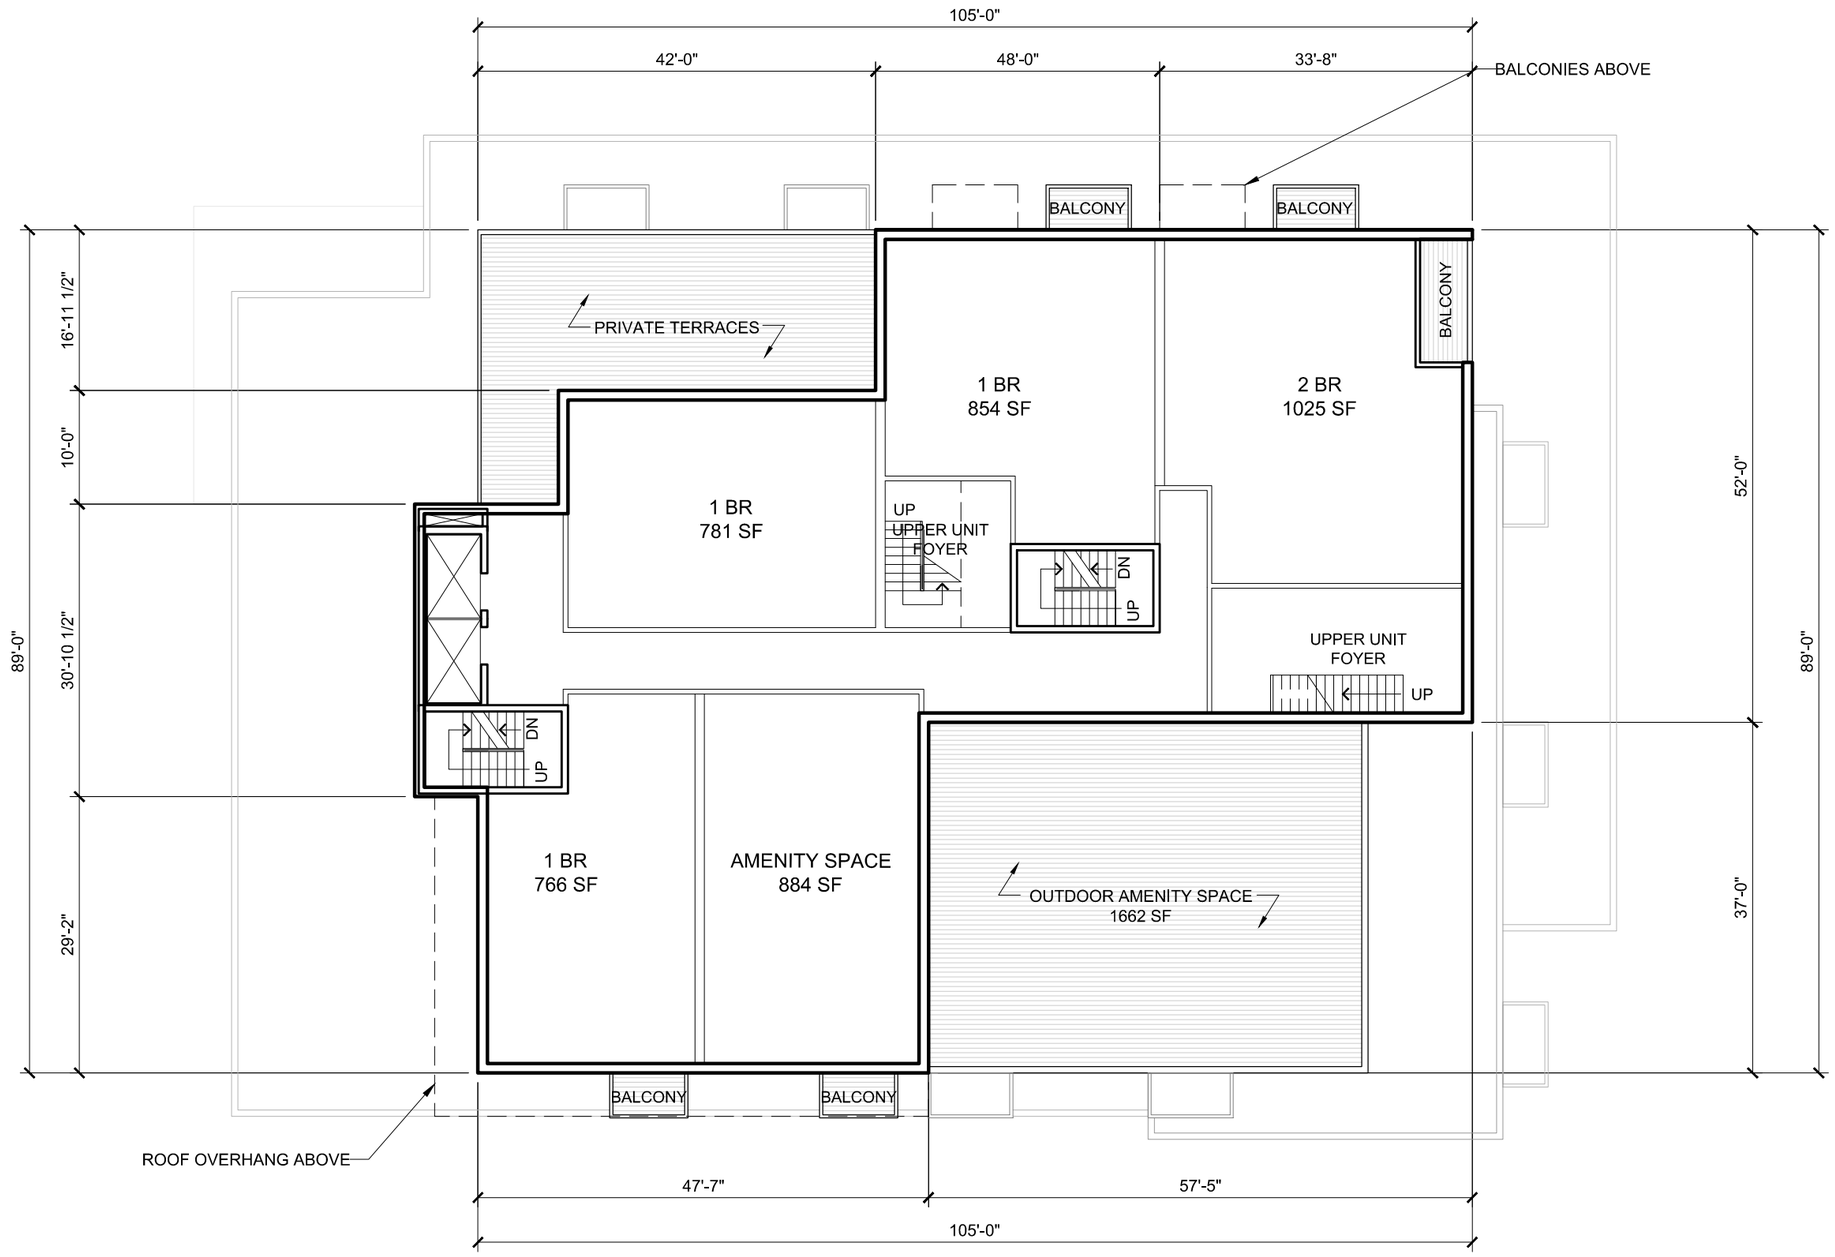

WINDSOR AND YOUNG - BUILDING B HALIFAX, NS	LEVEL 1700 **FLOOR PLANS**	Project No.: 2011.27 B06 1/16" = 1'-0' Date: 31 Jan 2017	WM FARES ARCHITECTS **B06**

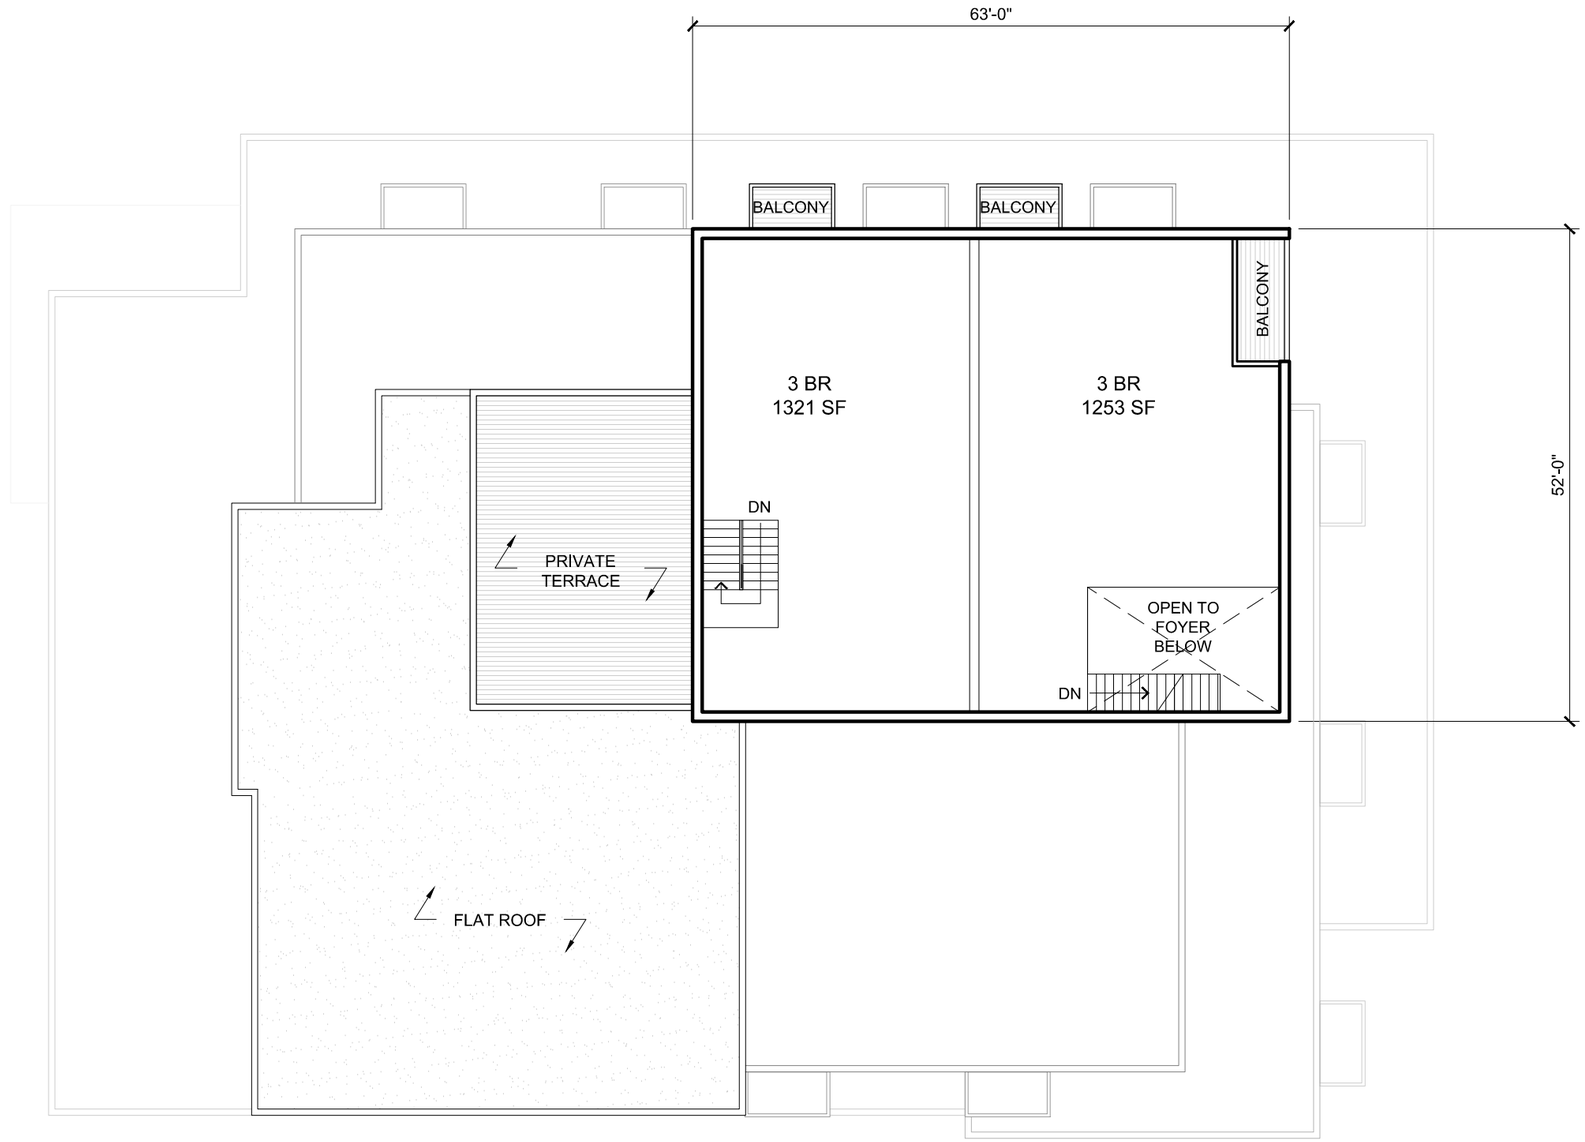

WINDSOR AND YOUNG - BUILDING B HALIFAX, NS	LEVEL 1800 PENTHOUSE **FLOOR PLANS**	Project No.: 2011.27 Scale: 1/16" = 1'-0" Date: 31 Jan 2017	WM FARES ARCHITECTS	**B07**