
Schedule D: Comprehensive Phasing Plan



KEY PLAN

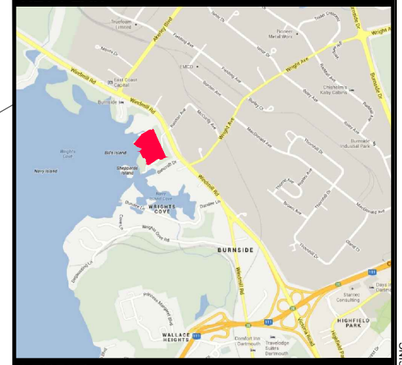

LEGEND

- SITE BOUNDARY
- EXISTING ADJACENT BOUNDARY
- PROPOSED PHASING BOUNDARY
- PUBLIC ROAD
- PRIVATE ROAD
- WATERFRONT TRAIL
- 100 YR — 100 YR — APPROXIMATE 100 YEAR FLOOD LINE (SUBJECT TO DETAILED DESIGN)

SITE SUMMARY:

- LAND AREA - 58,607 m²

NOTES:

- Property lines approximate only. Site subject to survey
- Subject to detailed design.

Designer: KWATTERS
Planner: CWALLACE

VERSION **3.2B**

PHASING PLAN
HARBOUR ISLE
DARTMOUTH, NOVA SCOTIA

HARBOUR ISLE

HARBOUR ISLE HALIFAX INC.

JULY 24, 2018 | 121-26850-03_32

SCALE


24 16 8 0 40 m

1 : 1,500

1 SPECTACLE LAKE DRIVE, DARTMOUTH, NS, CANADA, B3B 1X7
PHONE: 902 835-9955 - FAX: 902 835-1645 - WWW.WSP.COM

FILE: K:\DARTMOUTH\2012\121-26850-03 HARBOUR ISLE_PHASE 2_PLANNING\11_DWG\11.1_CONCEPT_PLANS\121-26850-03_32.DWG Sheet:PHASING

Schedule C: Site Plan - Phase 1 and Phase 2

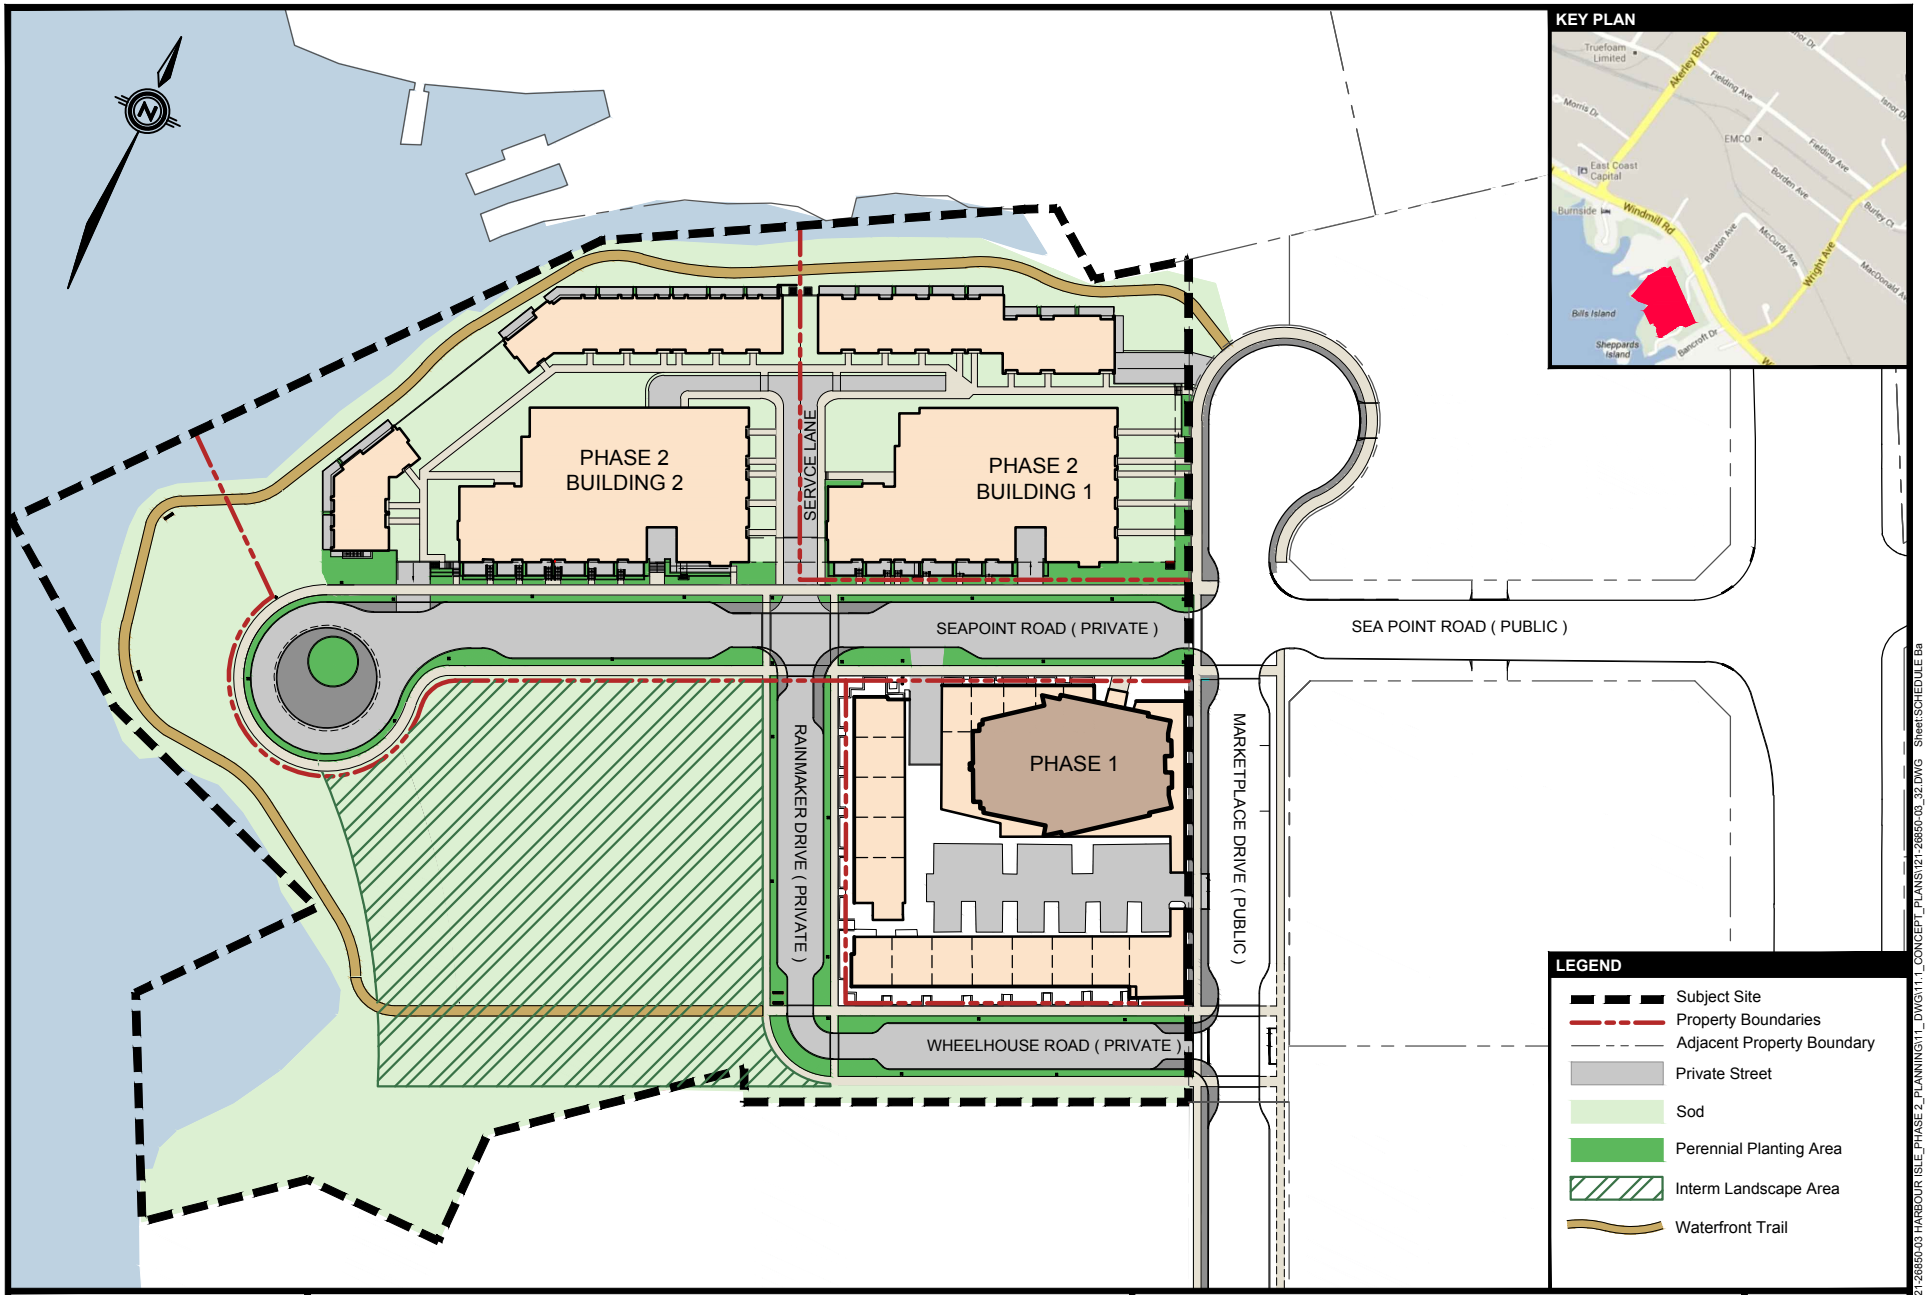

wsp

SCHEDULE C - PHASES 1 and 2 SITE PLAN
HARBOUR ISLE
Windmill Road, Dartmouth, Nova Scotia

SCALE: 1:1500 METRIC
30 20 10 0 30 60

SHEET: -

DESIGNER: KWATTERS

PLANNER: CWALLACE

DATE: 24-JUL-2018

FILE: K:\DARTMOUTH\20\21\21-26850-03 HARBOUR ISLE_PHASE 2_PLANNING\11_DWG\11.1_CONCEPT_PLANS\121-26850-03_32.DWG Sheet:SCHEDULE Ba