
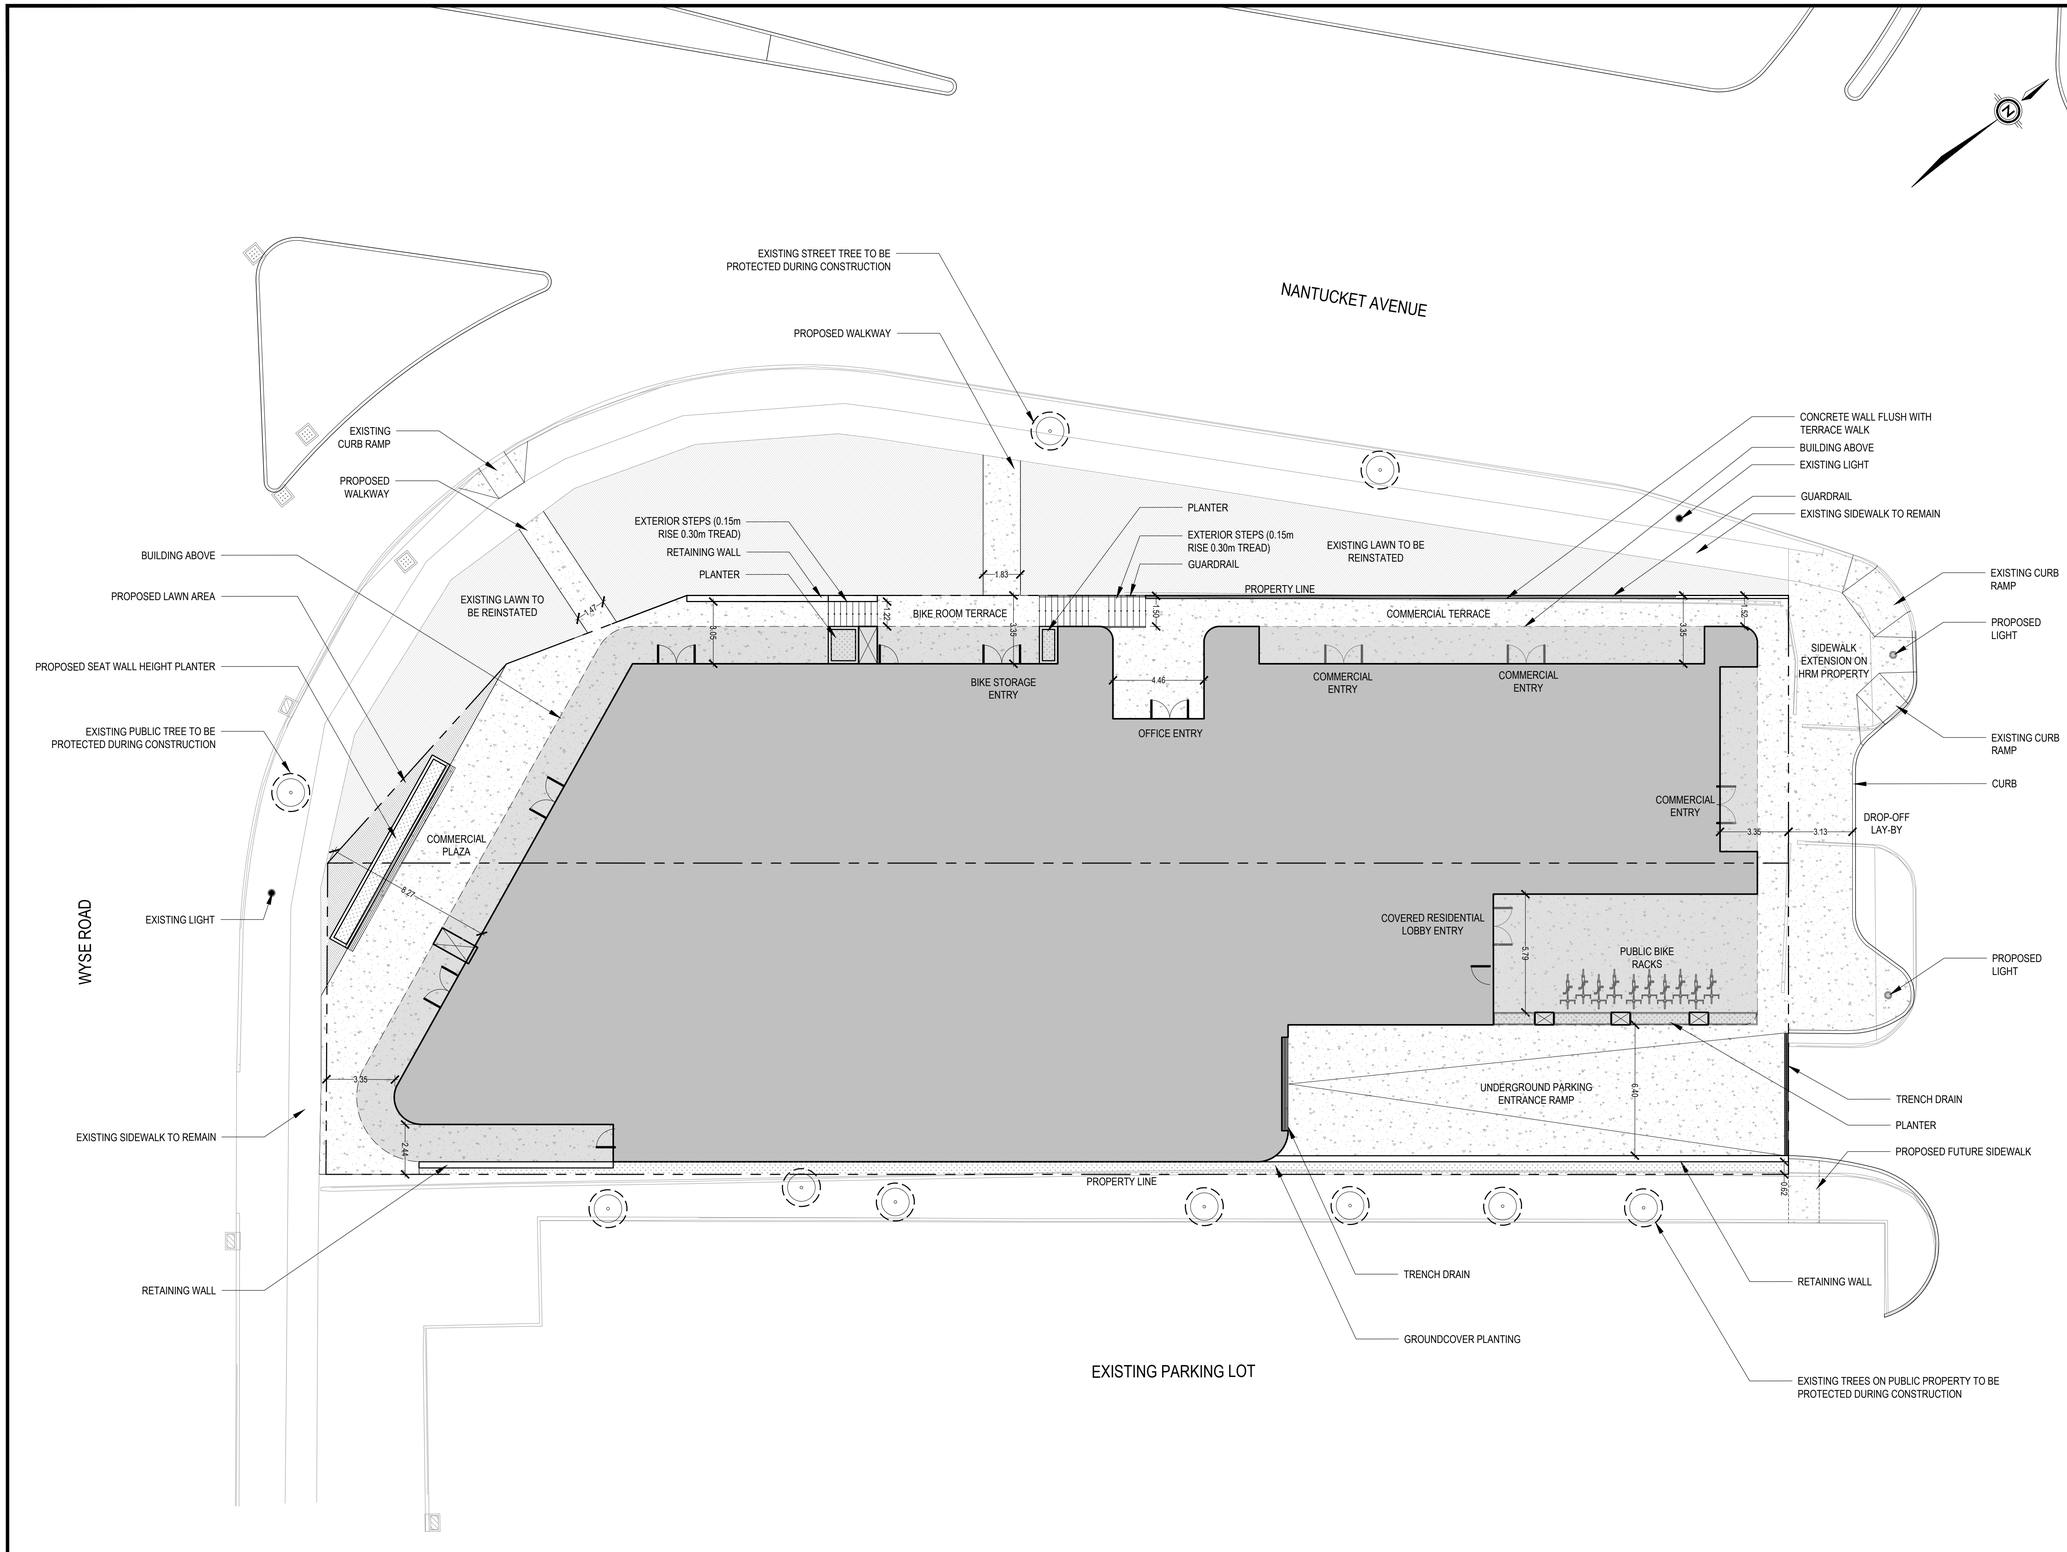


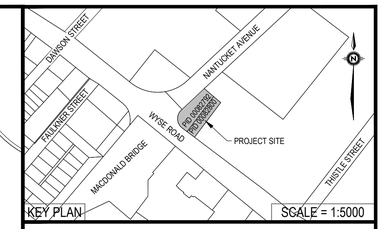

LEGEND

- PLANTING
- PROPOSED LAWN
- REINSTATED LAWN
- EXISTING TREE
- TREE PROTECTION
- EXISTING SQUARE CATCH BASIN
- EXISTING CURB CATCH BASIN
- EXISTING LIGHT
- PROPOSED LIGHT

0 3 6
1:150

NO.	DESCRIPTION	DATE
01	ISSUED FOR DA APPROVAL	2019/07/26

fathomstudio.ca
1 Starr Lane
Dartmouth, NS
B2Y 4V7

fathom
Formerly
Ekistics Planning & Design

NOT FOR CONSTRUCTION

CLIENT

ALEX DUNPHY

PROJECT

WYSE ROAD DEVELOPMENT
112 & 114 WYSE ROAD
DARTMOUTH, NOVA SCOTIA
PID# 00082792 & 00082800


SHEET DESCRIPTION

SITE PLAN

SCALE	DATE	SHEET
1:150	2019/07/26	L101

DRAWN	CHECKED	PROJECT NO.
LB	DS	19-041

July 26, 2019

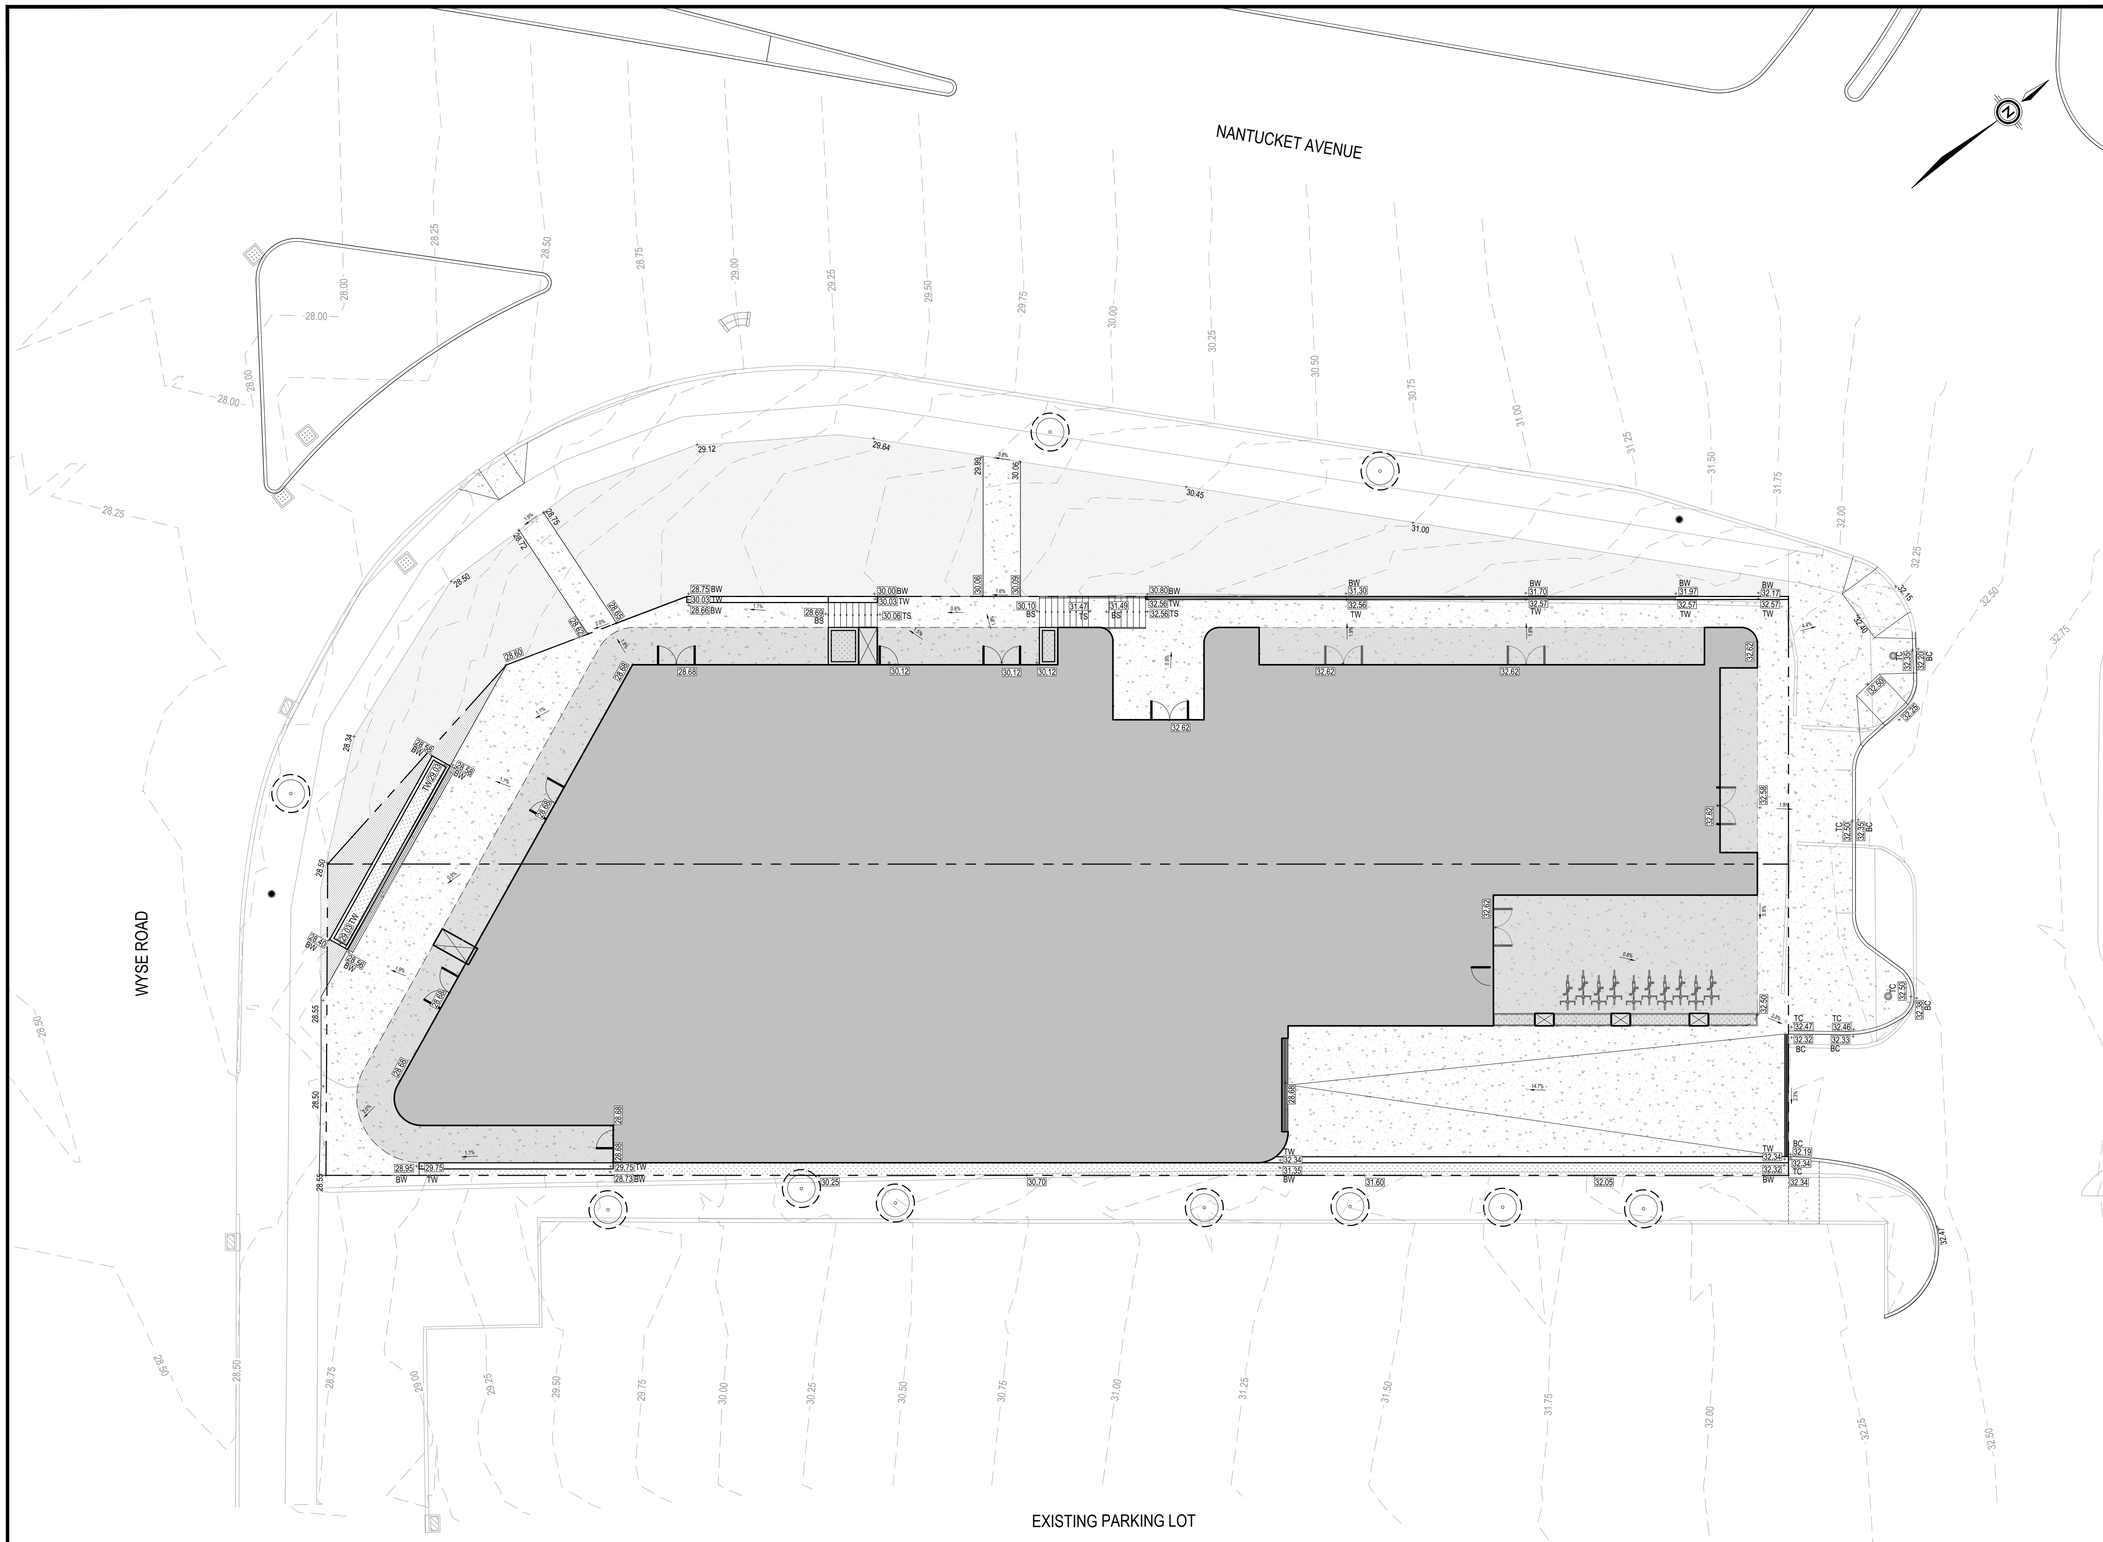

NO.	DESCRIPTION	DATE
01	ISSUED FOR DA APPROVAL	2019/07/26

fathomstudio.ca
1 Starr Lane
Dartmouth, NS
B2Y 4V7
fathom
Formerly
Ekistics Planning & Design

NOT FOR CONSTRUCTION

CLIENT
ALEX DUNPHY


PROJECT
WYSE ROAD DEVELOPMENT
112 & 114 WYSE ROAD
DARTMOUTH, NOVA SCOTIA
PID# 00082792 & 00082800


SHEET DESCRIPTION
SITE GRADING


SCALE	DATE	SHEET
1:150	2019/07/26	L102


DRAWN	CHECKED	PROJECT NO.
LB	DS	19-041

July 26, 2019

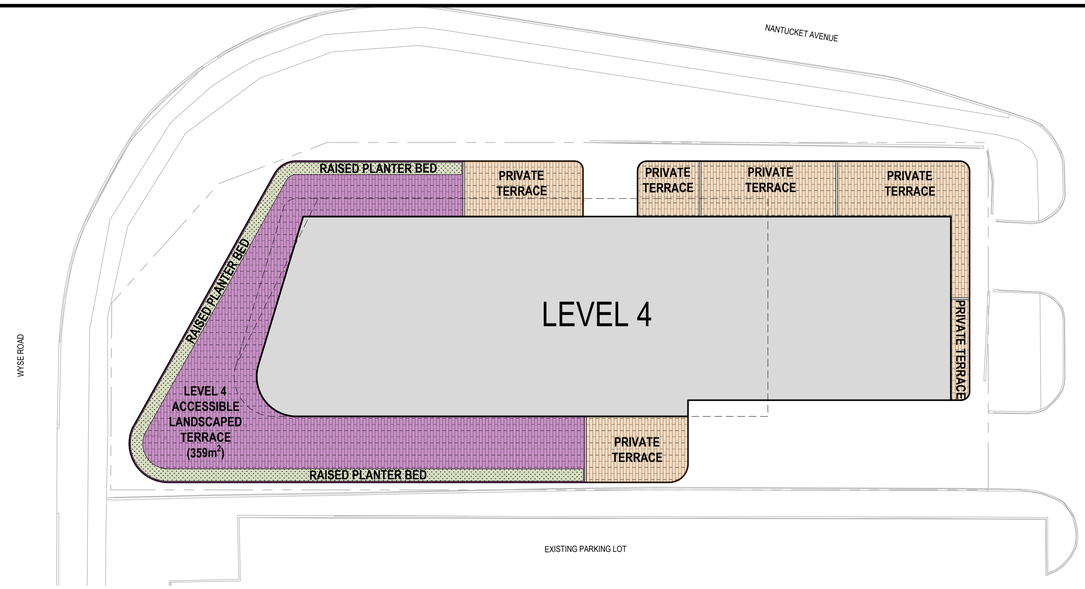

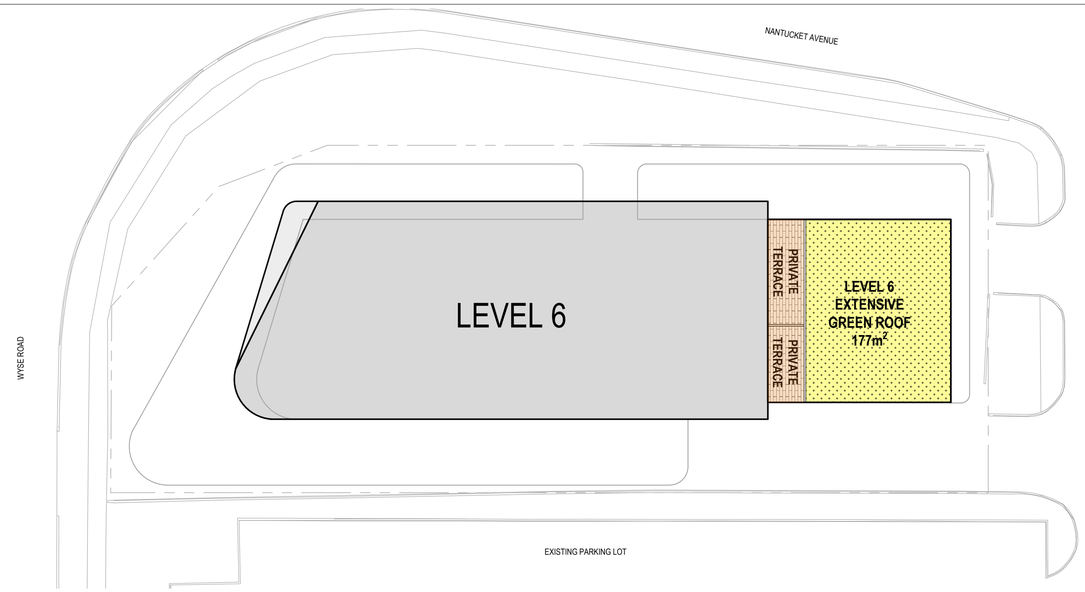

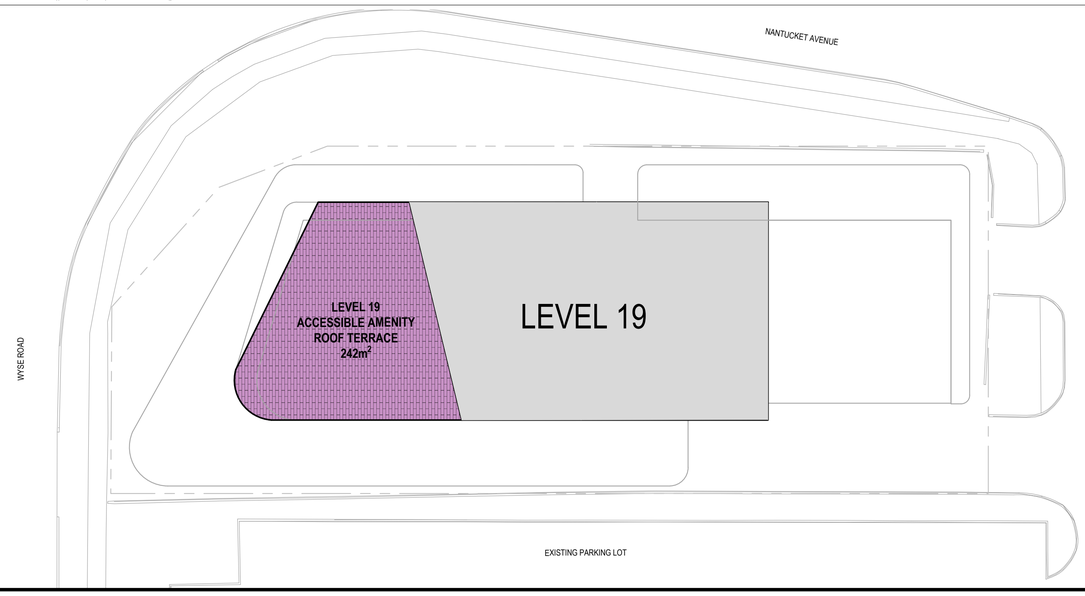

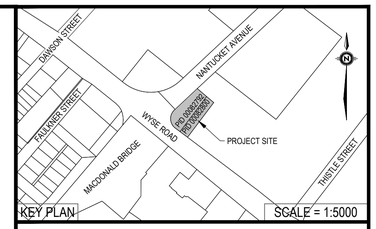

0 5 10
1:250

NO.	DESCRIPTION	DATE
01	ISSUED FOR DA APPROVAL	2019/07/26

fathomstudio.ca
1 Starr Lane
Dartmouth, NS
B2Y 4V7
fathom
Formerly
Ekistics Planning & Design

NOT FOR CONSTRUCTION

CLIENT

ALEX DUNPHY

PROJECT

WYSE ROAD DEVELOPMENT
112 & 114 WYSE ROAD
DARTMOUTH, NOVA SCOTIA
PID# 00082792 & 00082800

SHEET DESCRIPTION

SITE PLAN LANDSCAPED AMENITY TERRACES

SCALE	DATE	SHEET
1:250	2019/07/26	L103

DRAWN	CHECKED	PROJECT NO.
LB	DS	19-041

July 26, 2019