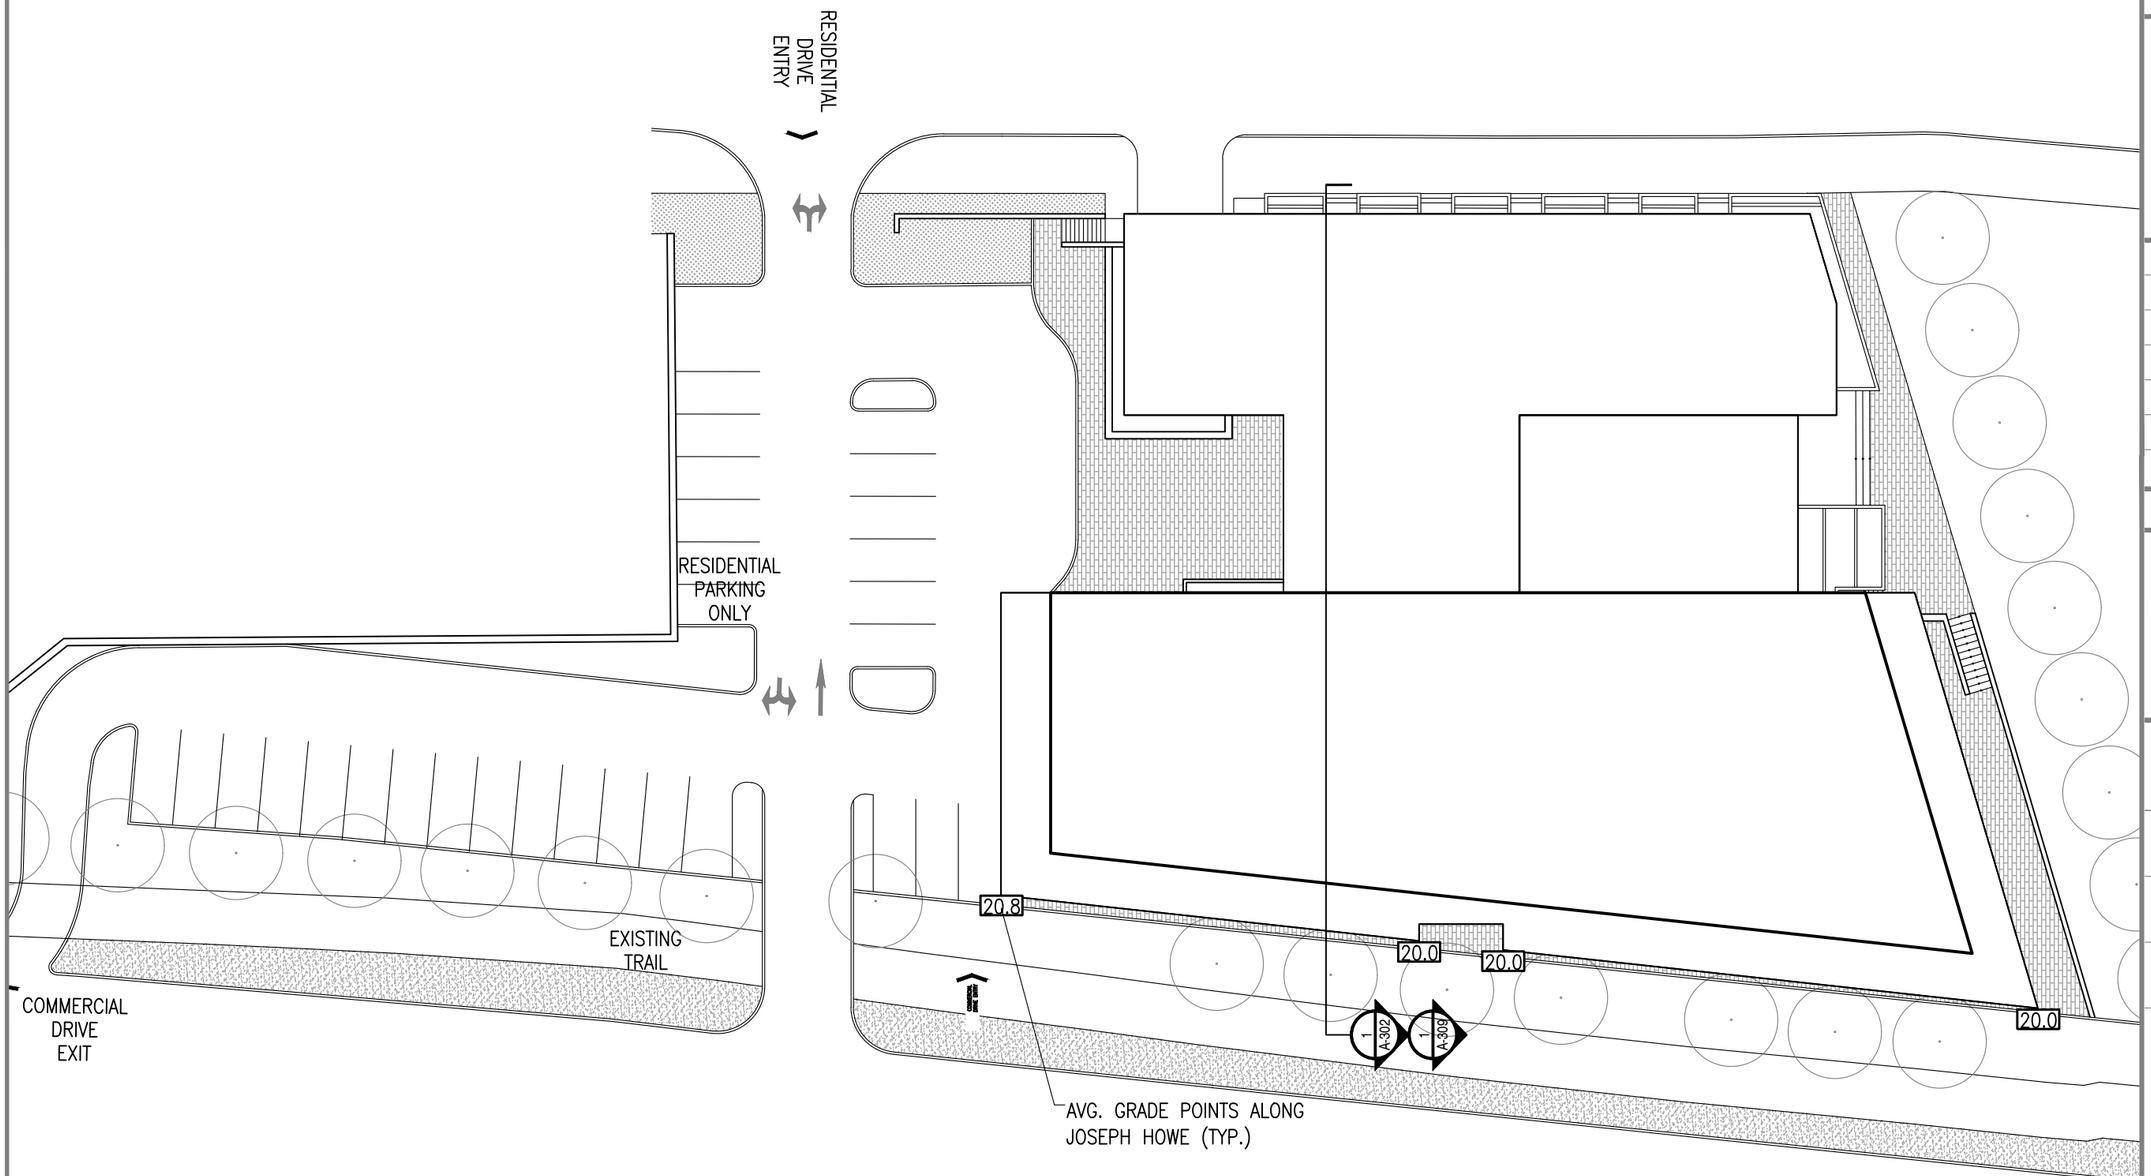


1/32"=1'-0" 1 A-001 SITE PLAN - JOSEPH HOWE

REF SHEET NO.

EKISTICS PLANNING & DESIGN

KEY PLAN

03	ISSUE FOR REVIEW	2018.10.04
02	ISSUE FOR REVIEW	2018.08.23
01	ISSUE FOR REVIEW	2018.06.xx

REVISIONS DATE

PROJECT

JOSEPH HOWE DRIVE
MIXED-USE DEVELOPMENT

CLIENT

BLUE BASIN GROUP

SCALE	DATE	
1/32"=1'-0"	2019.07.31	
DRAWN BY	CHECKED	REVIEWED

APPROVED

CC

SEAL


NOT FOR CONSTRUCTION

DRAWING

SITE_PLAN

DRAWING NO.

A-302

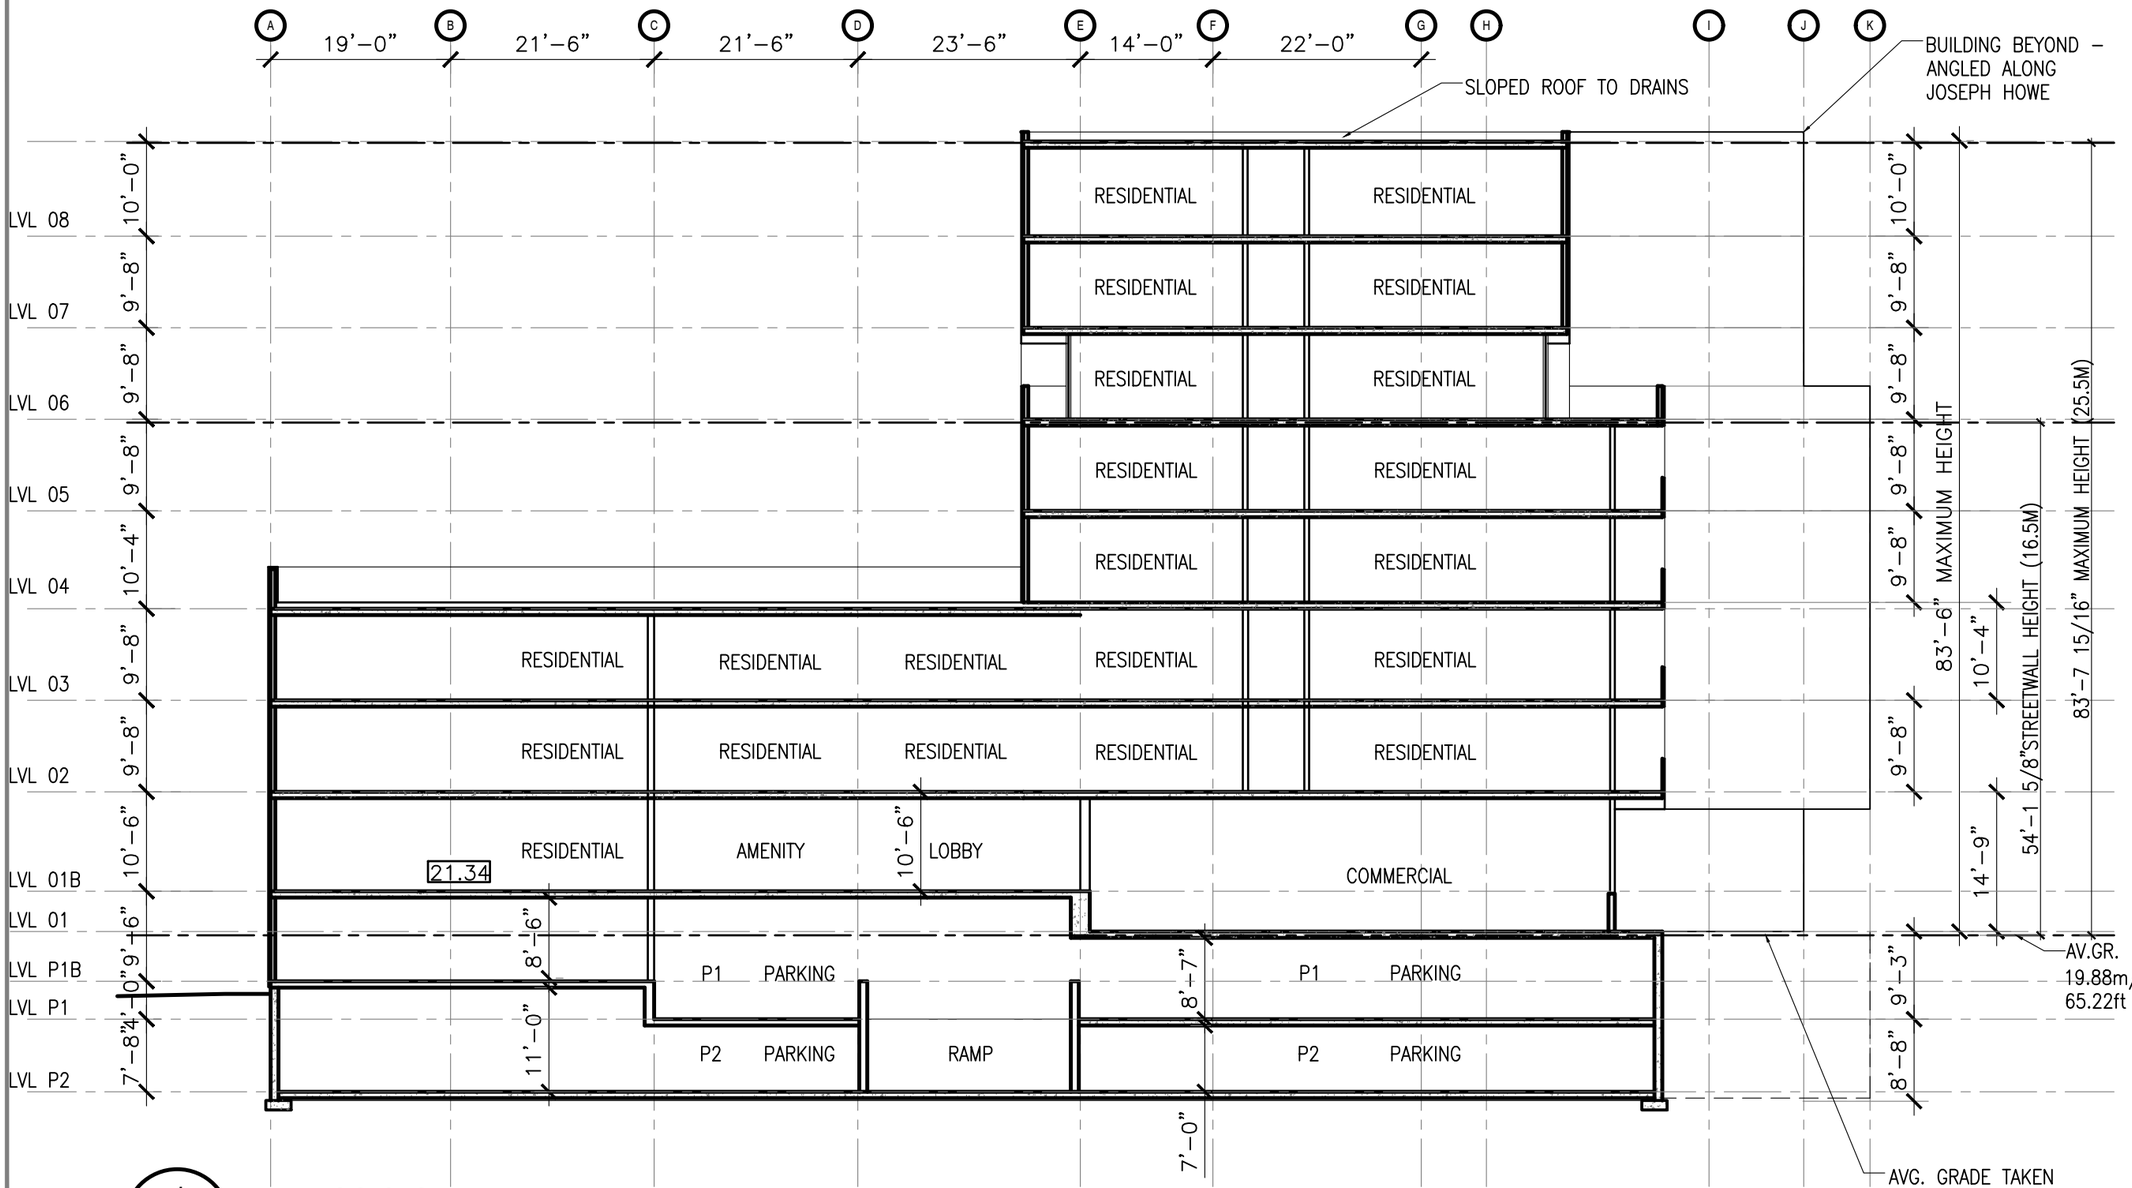

1/16"=1'-0" 1 A-302 BUILDING SECTION

EKISTICS PLANNING & DESIGN

KEY PLAN

03	ISSUE FOR REVIEW	2018.10.04
02	ISSUE FOR REVIEW	2018.08.23
01	ISSUE FOR REVIEW	2018.06.xx

REVISIONS DATE

PROJECT

JOSEPH HOWE DRIVE
MIXED-USE DEVELOPMENT

CLIENT

BLUE BASIN GROUP

SCALE	DATE	
1/16"=1'-0"	2019.07.31	
DRAWN BY	CHECKED	REVIEWED

APPROVED

CC

SEAL


NOT FOR CONSTRUCTION

DRAWING

BUILDING_SECTION

DRAWING NO.

A-302

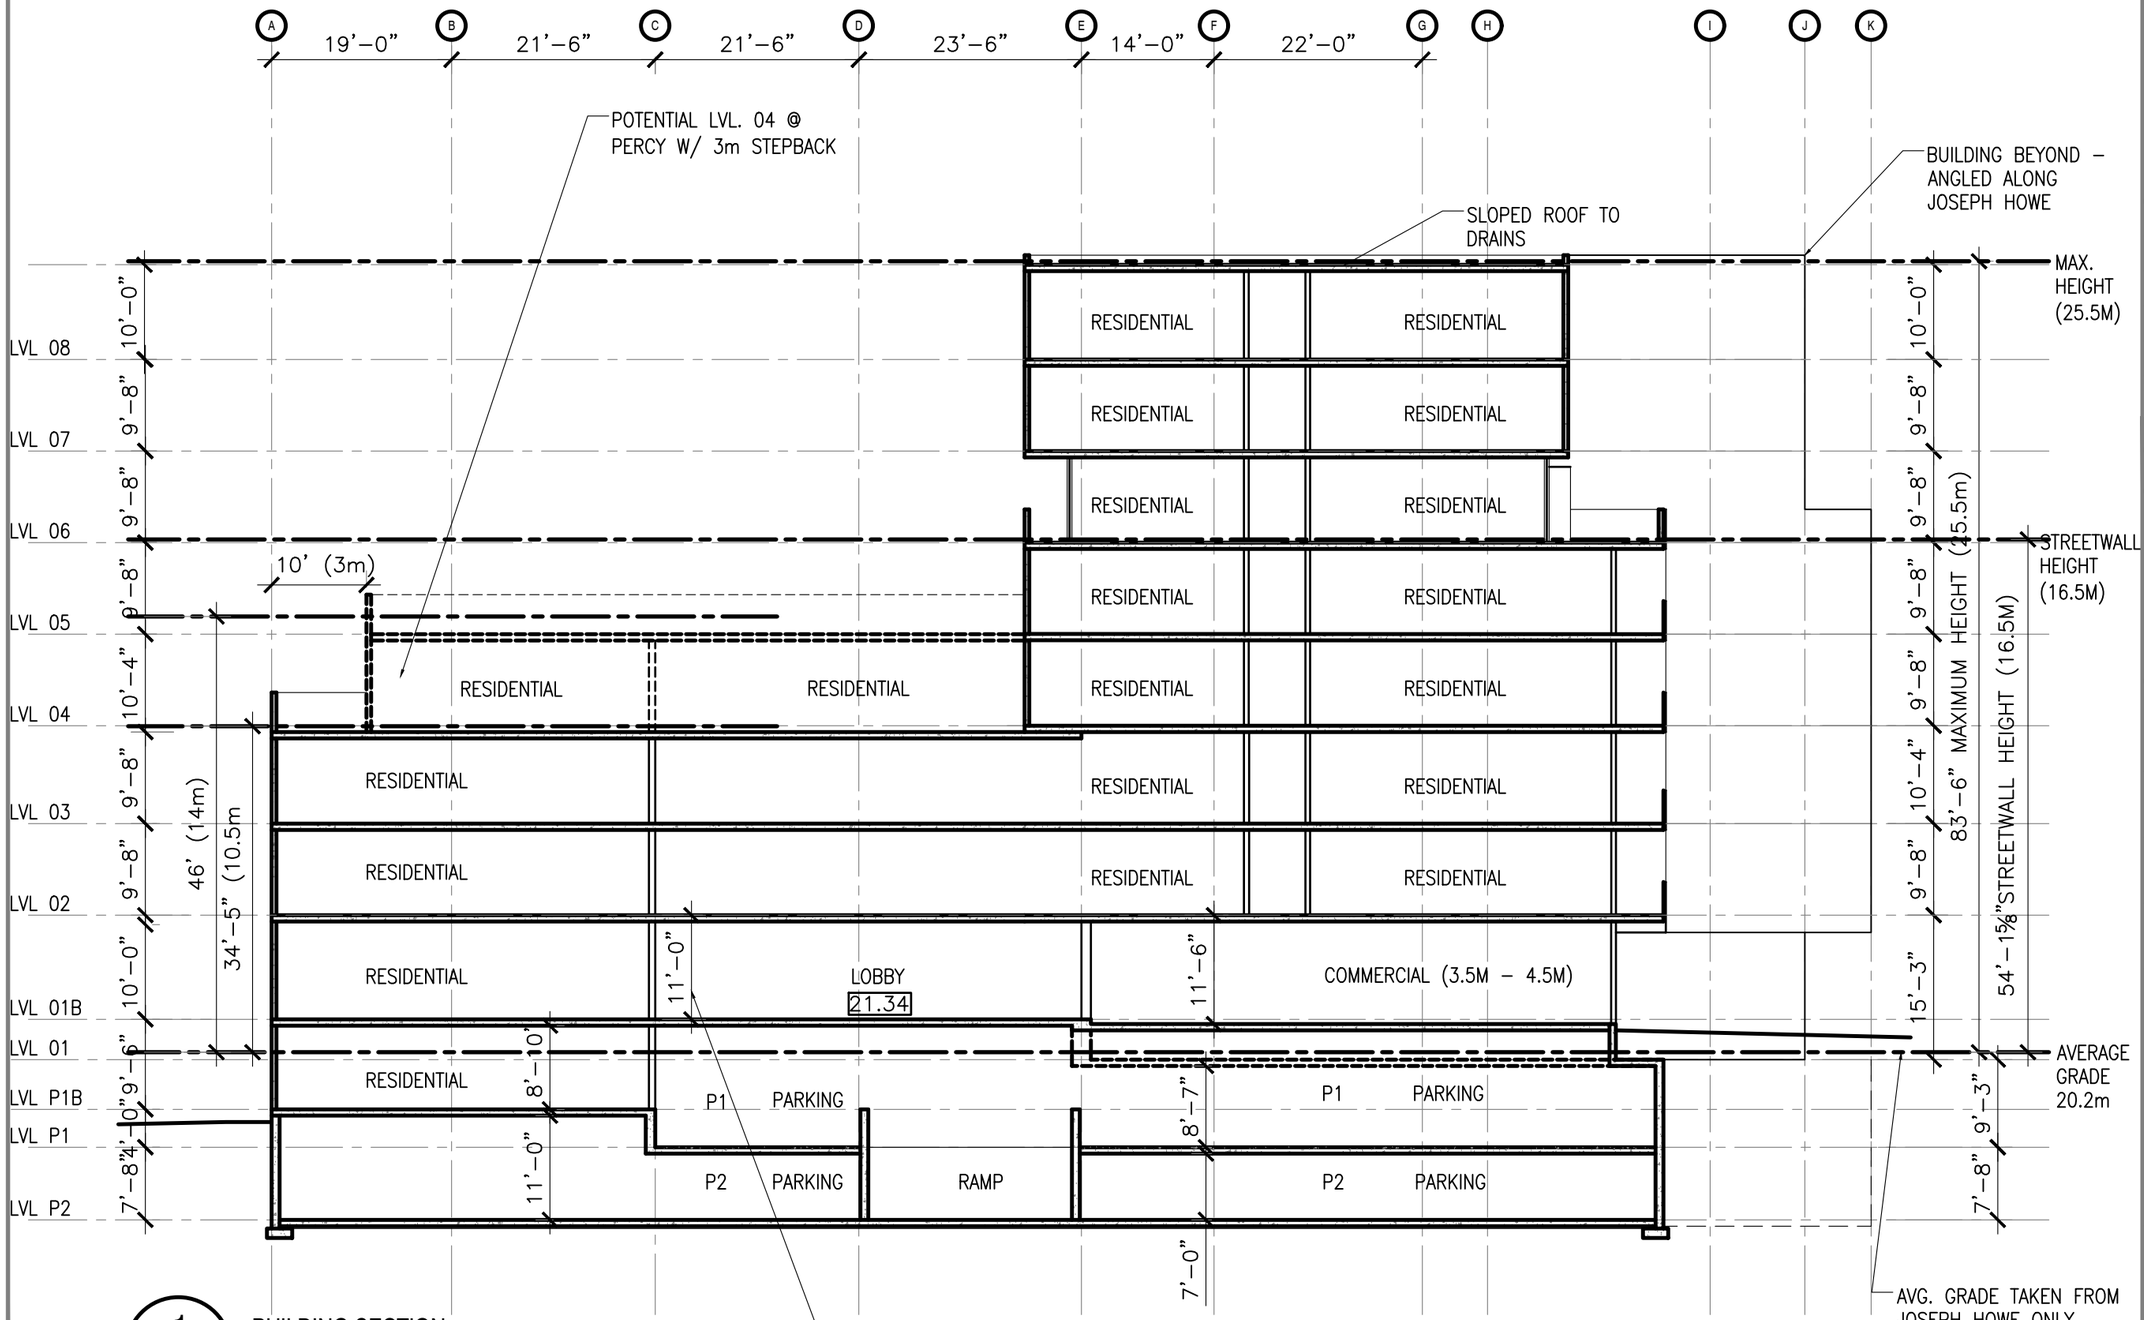

1/16"=1'-0" 1 A-309 BUILDING SECTION

EKISTICS PLANNING & DESIGN

KEY PLAN

03	ISSUE FOR REVIEW	2018.10.04
02	ISSUE FOR REVIEW	2018.08.23
01	ISSUE FOR REVIEW	2018.06.xx

REVISIONS DATE

PROJECT

JOSEPH HOWE DRIVE MIXED-USE DEVELOPMENT

CLIENT

BLUE BASIN GROUP

SCALE	DATE	
1/16"=1'-0"	2019.07.31	
DRAWN BY	CHECKED	REVIEWED
APPROVED		
CC		

SEAL

NOT FOR CONSTRUCTION

DRAWING

BUILDING_SECTION

DRAWING NO.

A-309