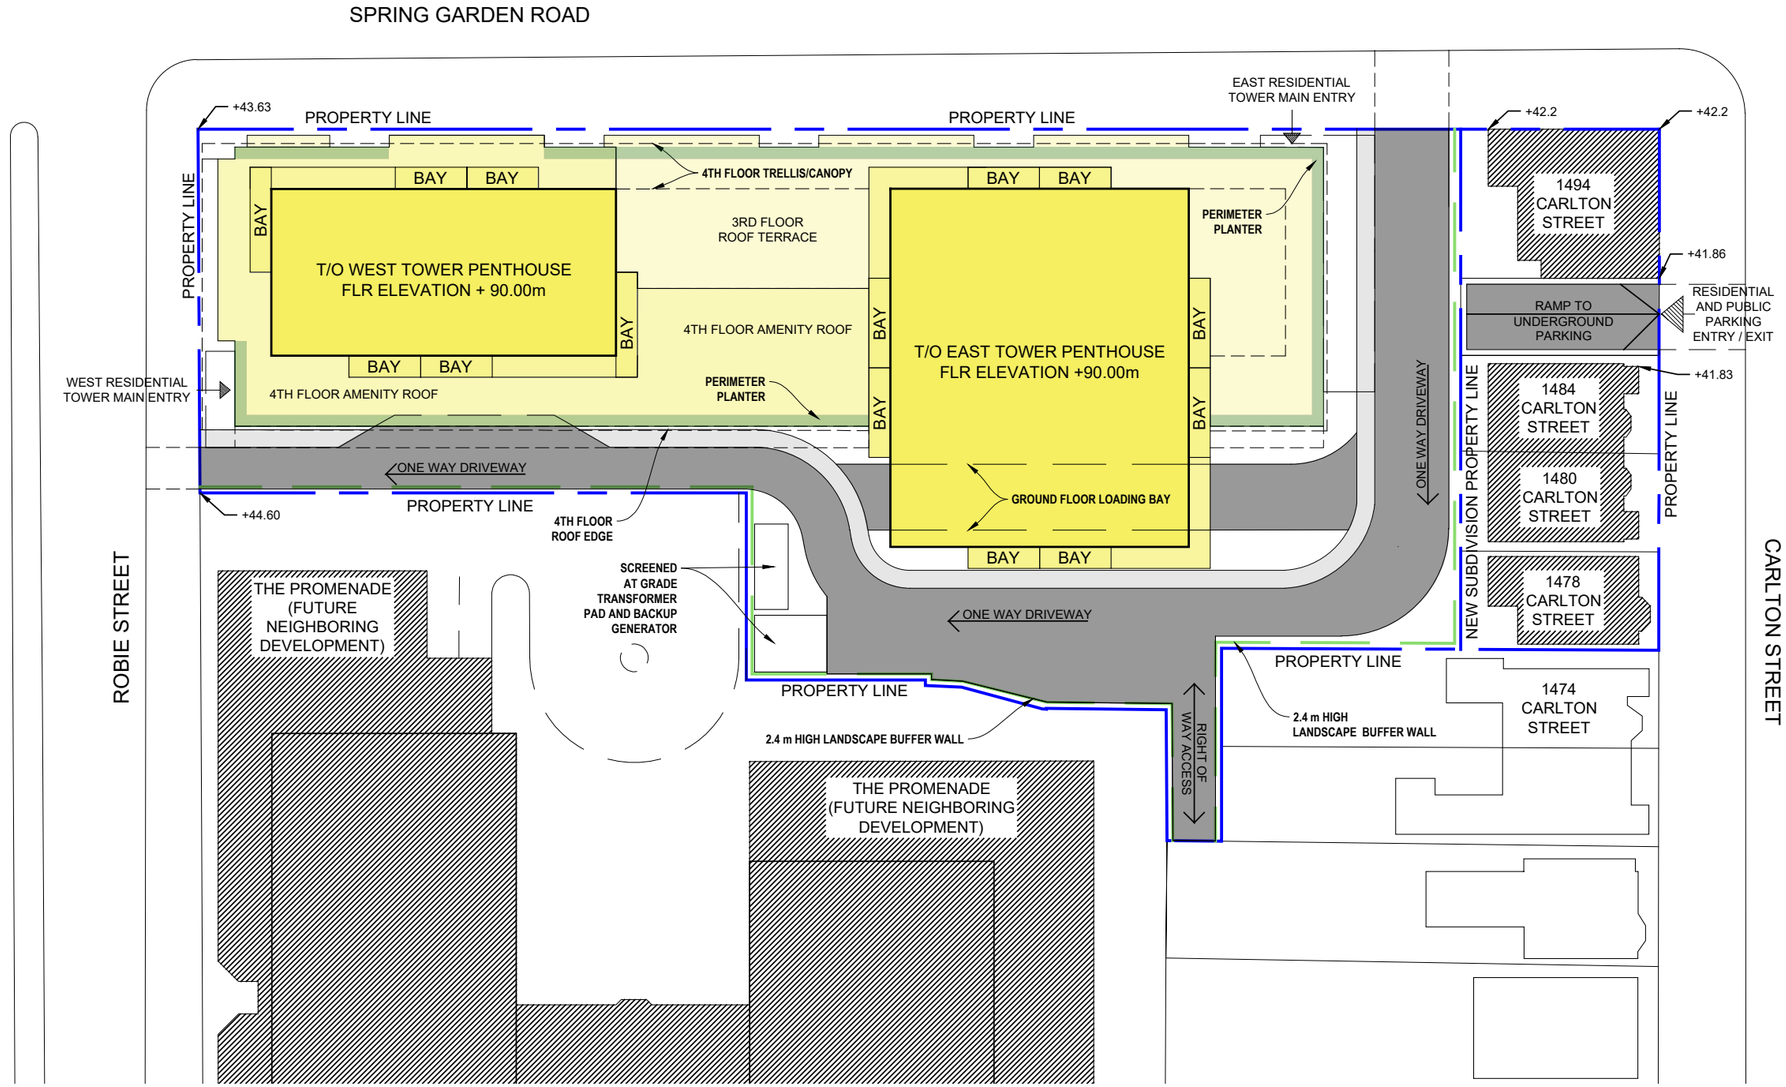


N

5 m 10 m 20 m

NOTE:

Project reference elevation 0.0m = 42.7m

LEGEND:

BALCONY

BAY BAY WINDOW

BASED ON ORIGINAL SURVEY
AUGUST 29, 2016
DWG. NO.: 16-005-50

BY
B. DAVISON
SURVEYING & ENGINEERING LTD.


1037 Avonview Drive, Hants Border, NS, B0P 1P0
p:902-352-2185 f:902-352-2186 c:902-240-9180
www.bdse.ca busterdavison@eastlink.ca

SP-01
SITE PLAN

2301 SGW

MACKAY-LYONS
SWEETAPPLE
ARCHITECTS

2021 06 04

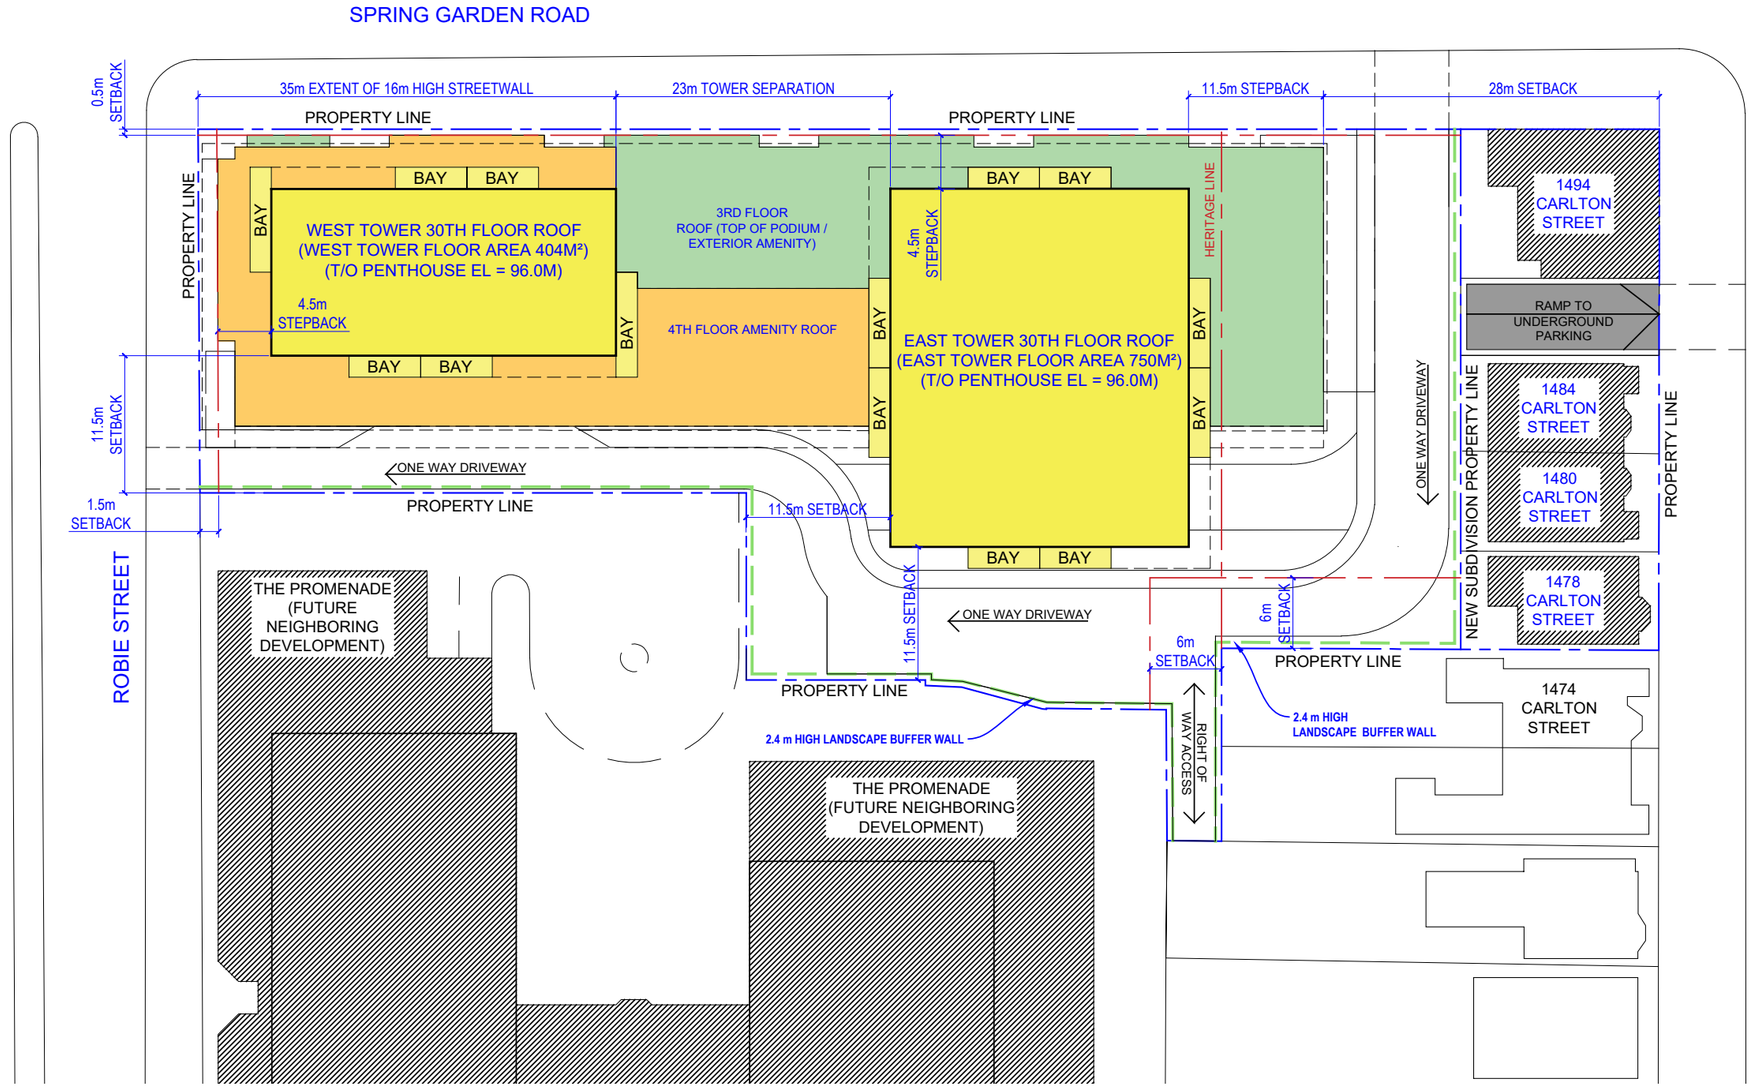

N

5 m 10 m 20 m

NOTE:

Project reference
elevation 0.0m = 42.7m

LEGEND:

BALCONY

BAY — BAY WINDOW

SP-02
SETBACK & STEPBACK PLAN

2301 SGW

MACKAY-LYONS
SWEETAPPLE
ARCHITECTS

2021 06 04