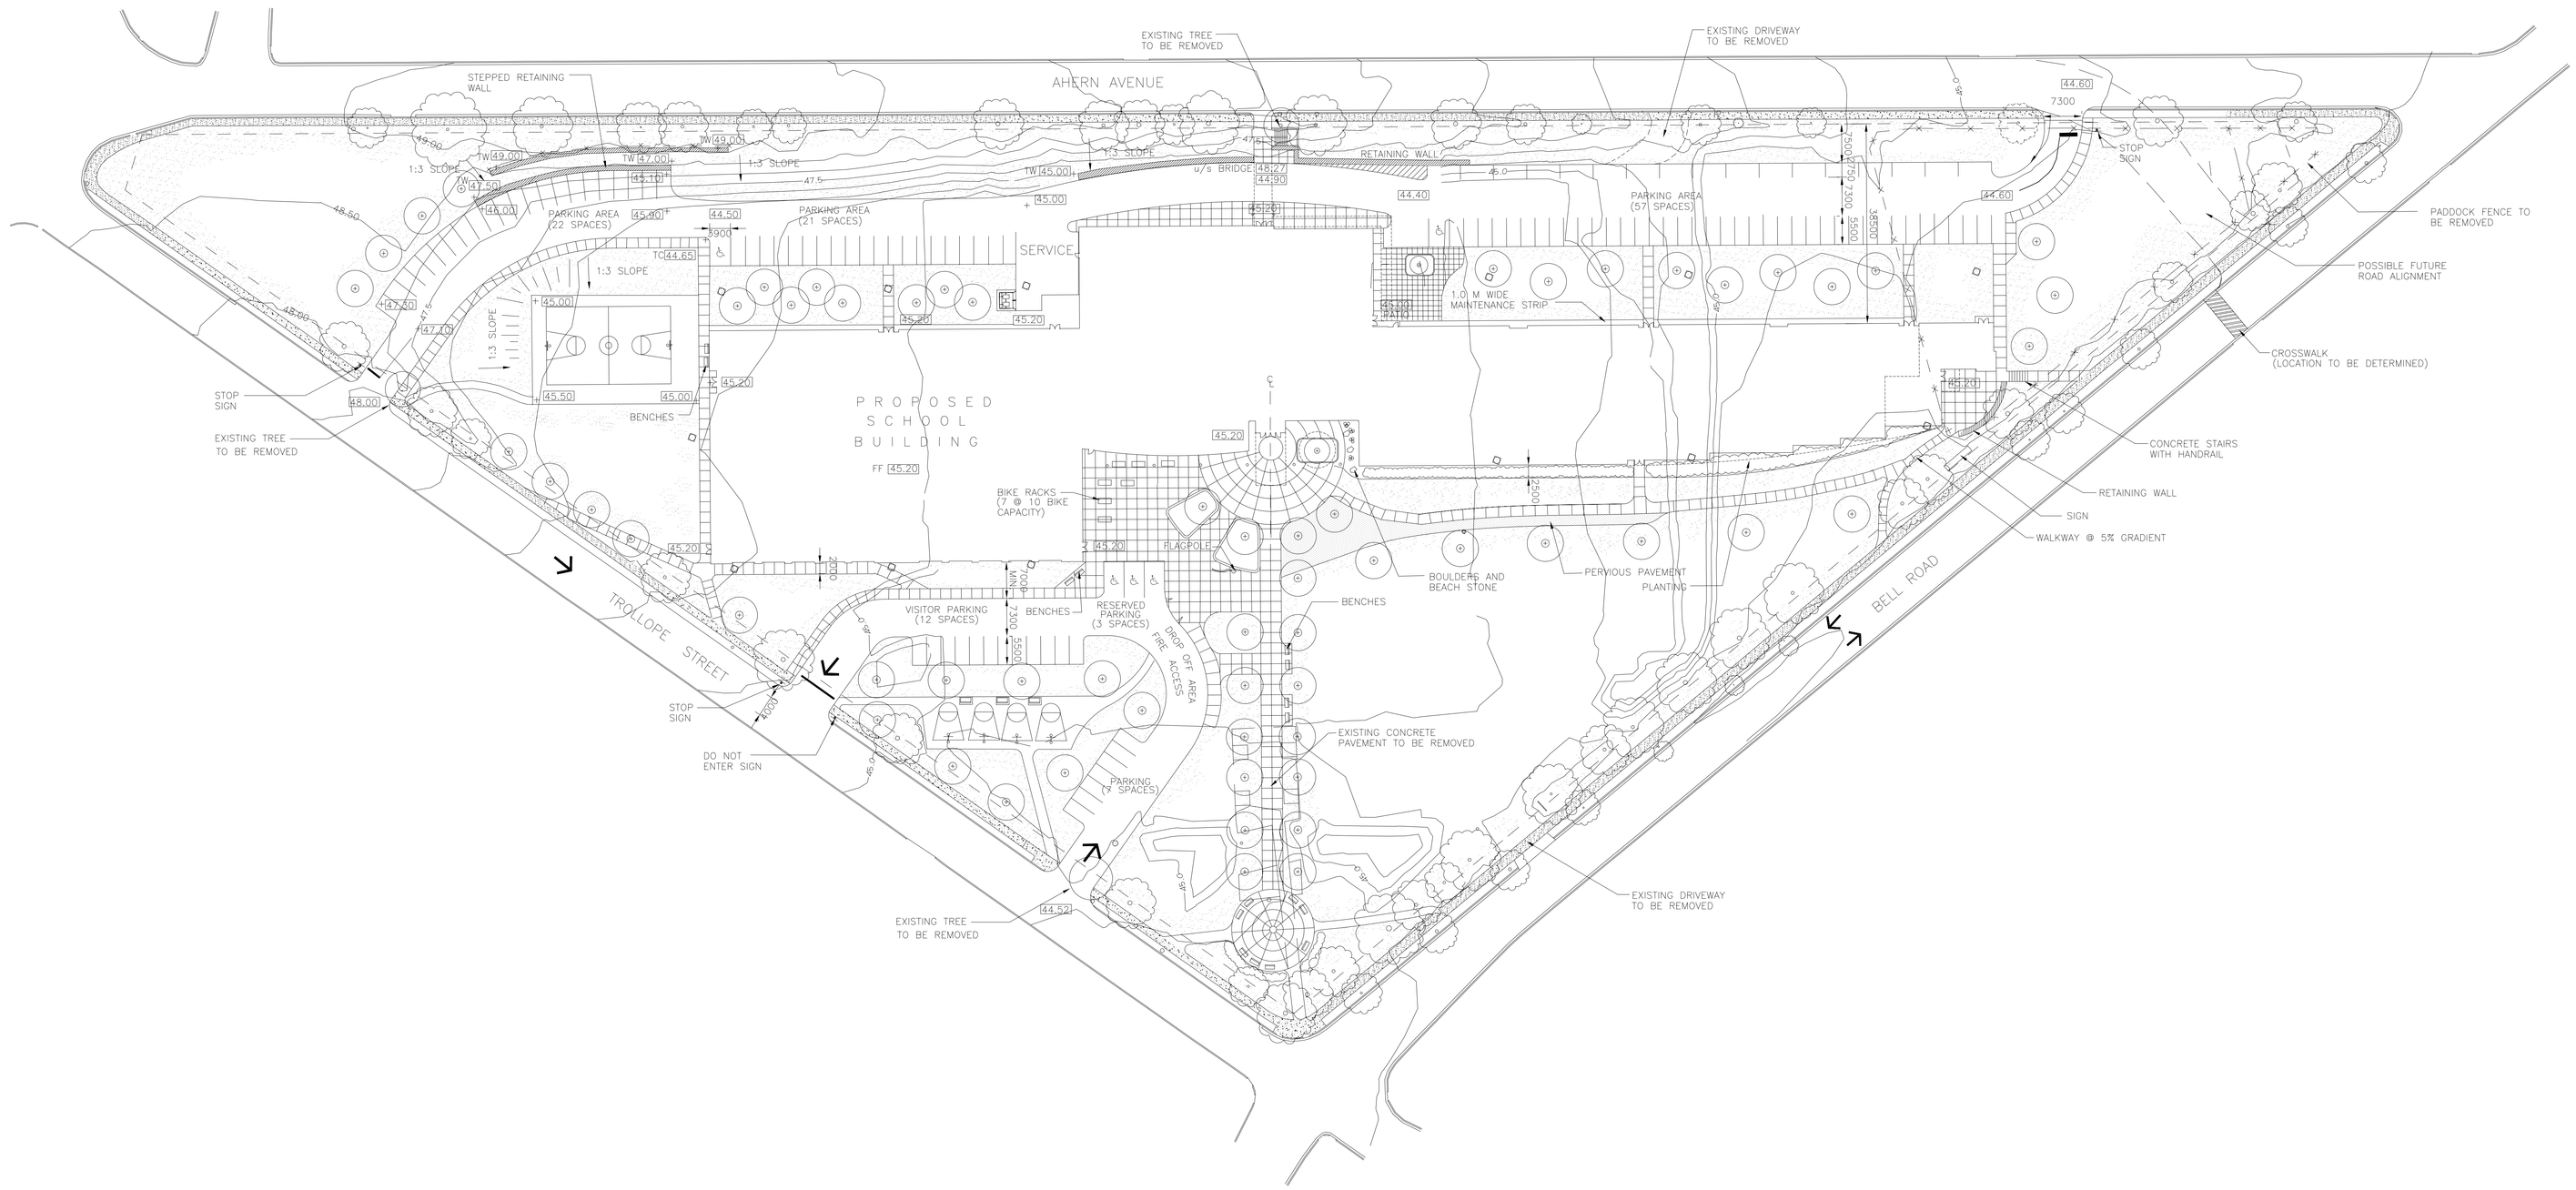

LEGEND

- 45.0 — EXISTING CONTOUR
- EXISTING ELEVATION
- EXISITING TREE
- PROPOSED CONCRETE
- 45.20 — PROPOSED GRADE
- PROPOSED TREE
- BENCHES ON CONC. PAVEMENT
- BIKE RACKS
- AREA TO BE SODDED OR SEEDED
- PERVIOUS PAVEMENT

DESIGN DEVELOPMENT

GRAPHIC SCALE – METERS (10 0 10 20 30)

NOVA SCOTIA
Transportation and Public Works
Public Works - Building Design Group

KEY PLAN

LOGO

NOVA SCOTIA
Department of Natural Resources

FOWLER BAULD & MITCHELL
architecture

Fowler Bauld & Mitchell Ltd.
PO Box 514, Suite 102
1660 Hollis Street
Halifax, Nova Scotia B3J 2R7
Tel: 902 429 4100
Fax: 902 423 3063
architects@fbm.ns.ca
www.fbm.ns.ca

FELLOWS & COMPANY LIMITED
PO Box 1206, Fredericton, New Brunswick, Canada E3B 5C8, Phone (506)462-4745, Fax (506)462-4749

Gordon Ratcliffe Landscape Architects
55398 YOUNG STREET
HALIFAX, NOVA SCOTIA
CANADA, B3K 1Z7
PHONE: (902) 478 - 3083
FAX: (902) 857 - 1108

SCALE

DATE	MARK	ISSUE
12-07-05		FOR REVIEW
11-23-05		FOR REVIEW

STAMP: Association des architectes paysagistes des provinces atlantiques / Atlantic Association of Landscape Architects — GORDON RATCLIFFE

SCALE	AS NOTED
DRAWN BY:	JM/LG
CHECKED BY:	GR
REVIEWED BY:	
APPROVED BY:	
AS-BUILT CHECK	
DATE:	1 JULY 2005

PROJECT
CITADEL HIGH
HALIFAX, NOVA SCOTIA

PROJECT NO.: FO1-84-01-01

SHEET TITLE
PRELIMINARY SITE PLAN

INTERNAL NO.:

DWG_NO.

SHEET OF