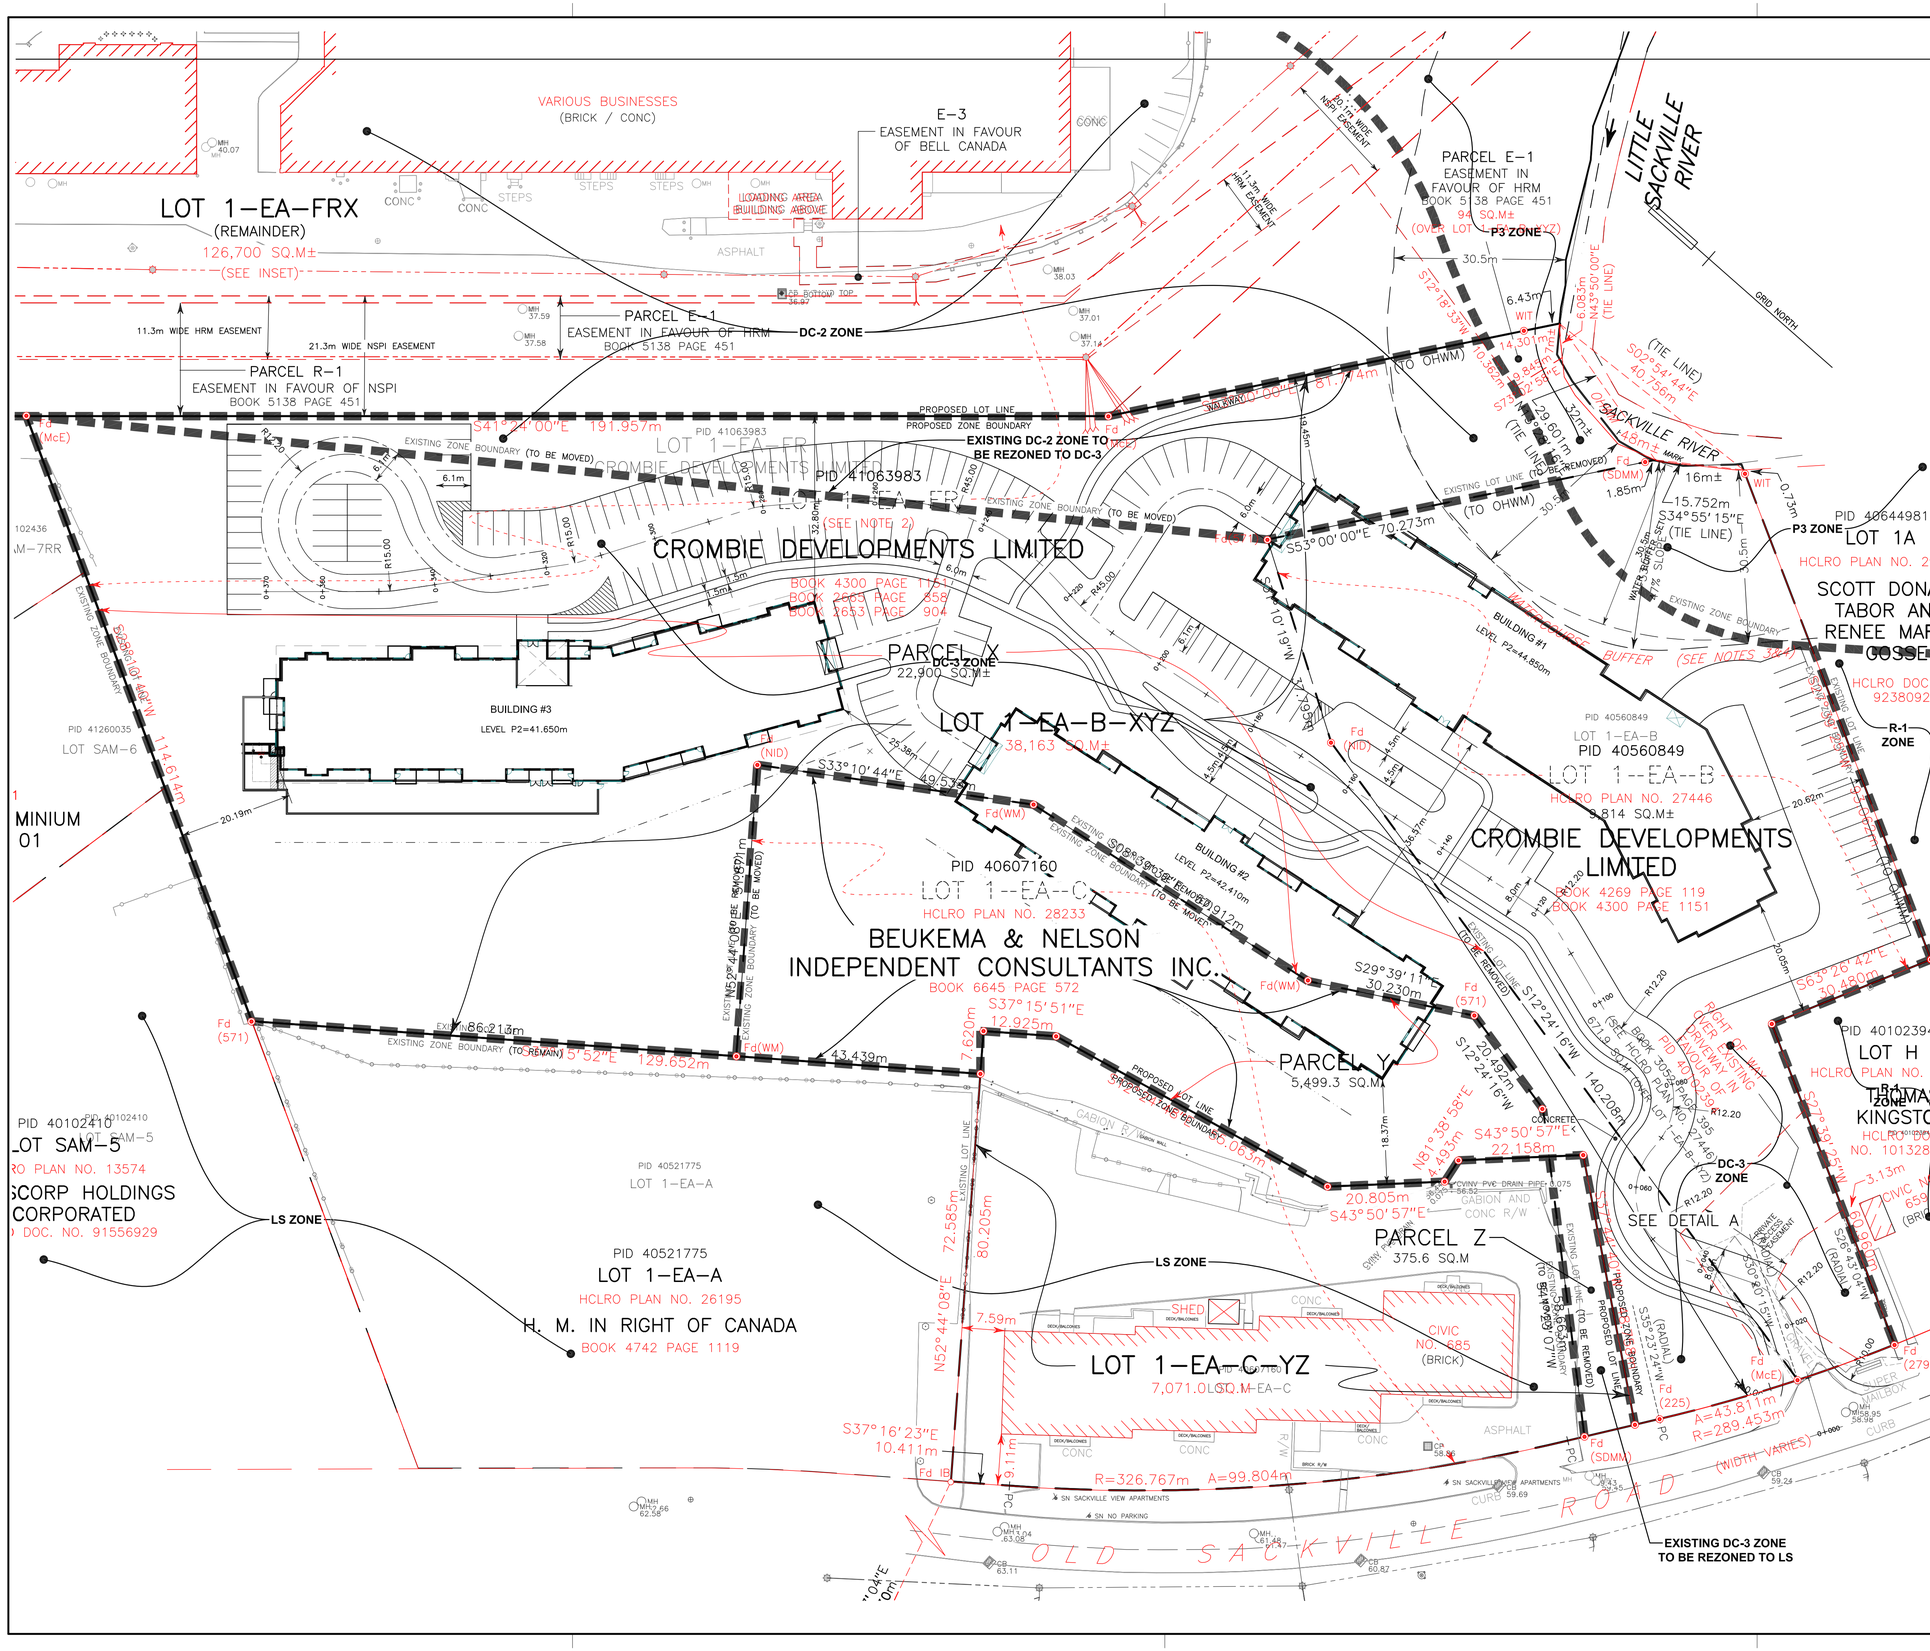

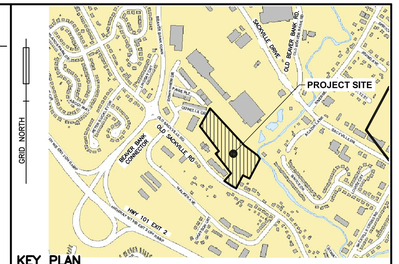

LEGEND

EXISTING		PROPOSED
25.0	CONTOUR LINE	25.0
⊗/⊗BF	CURB STOP/GATE/BUTTERFLY VALVE	⊗/⊗BF
	FIRE HYDRANT	
	CONCRETE THRUST BLOCK	
	SIAMESE CONNECTION	
	CATCH BASIN/PIT	
	CULVERT	
RD	ROCK LINING/DAM	RD
RW	ROCK WALL/RETAINING WALL	RW
	POWER POLE & ANCHOR/LIGHT STANDARD	
	TREE	
	STREET SIGN/PARKING METER	
× 131.82	ELEVATION/GRADE	125.00 × / 125.00
	TEST PIT	
S	DRAINAGE/SWALE FLOW DIRECTION	S
W	WATER MAIN/SERVICE	W
SAN	SANITARY MANHOLE & PIPE	SAN
STM	STORM MANHOLE & PIPE	STM
SAN/STM	COMBINED SEWER	SAN/STM
FM	FORCE MAIN	FM
GAS	GAS LINE	GAS
FL	100YR. FLOOD LIMIT	FL
	GUARD RAIL	
C	UNDERGROUND CONDUIT	C
	OVERHEAD WIRES	
	PROPERTY LINE/BOUNDARY	
	FENCE	
	BUILDING	
	TOP OF SLOPE	
	TOE OF SLOPE	
	TREELINE	
	ZONE BOUNDARY	

NOTES

1. THIS PLAN IS METRIC.
2. ZONE BOUNDARIES OBTAINED FROM EXPLORE HRM.

No.	YY/MM/DD	Revision Description	Appr'd
6	18/10/17	ZONING BOUNDARIES ADDED	
5	18/06/27	REVISED SUBDIVISION LINES	
4	18/06/08	REVISED AS PER CLIENT	
3	18/06/07	REVISED AS PER CLIENT	
2	18/05/02	REVISED AS PER CLIENT	
1	18/04/30	REVISED AS PER CLIENT	
0	18/04/27	ISSUED FOR REVIEW	

REGISTERED PROFESSIONAL ENGINEER
DATE
G.K. MacLean
8978
PROVINCE OF NOVA SCOTIA

SDMM
Servant, Dunbrack, McKenzie & MacDonald Ltd.
NOVA SCOTIA LAND SURVEYORS & CONSULTING ENGINEERS
36 OLAND CRESCENT
BAYERS LAKE BUSINESS PARK
HALIFAX, NS B3S 1C6
PHONE: (902) 455–1537
FAX: (902) 455–8479
WEB: www.sdmm.ca

DOWNSVIEW APARTMENTS

OLD SACKVILLE ROAD
SACKVILLE, NOVA SCOTIA

SITE PLAN

Date: APRIL 27/2018	Drawn: S. SOO	Project No.: FILE NO.1–9–208 (33312)
Scale: 1:500	Engineer: G. MACLEAN	Plan No.: 16–1716–6
Reference: ––	Approved	Drawing Name: C1
Surveyed	Sheet	