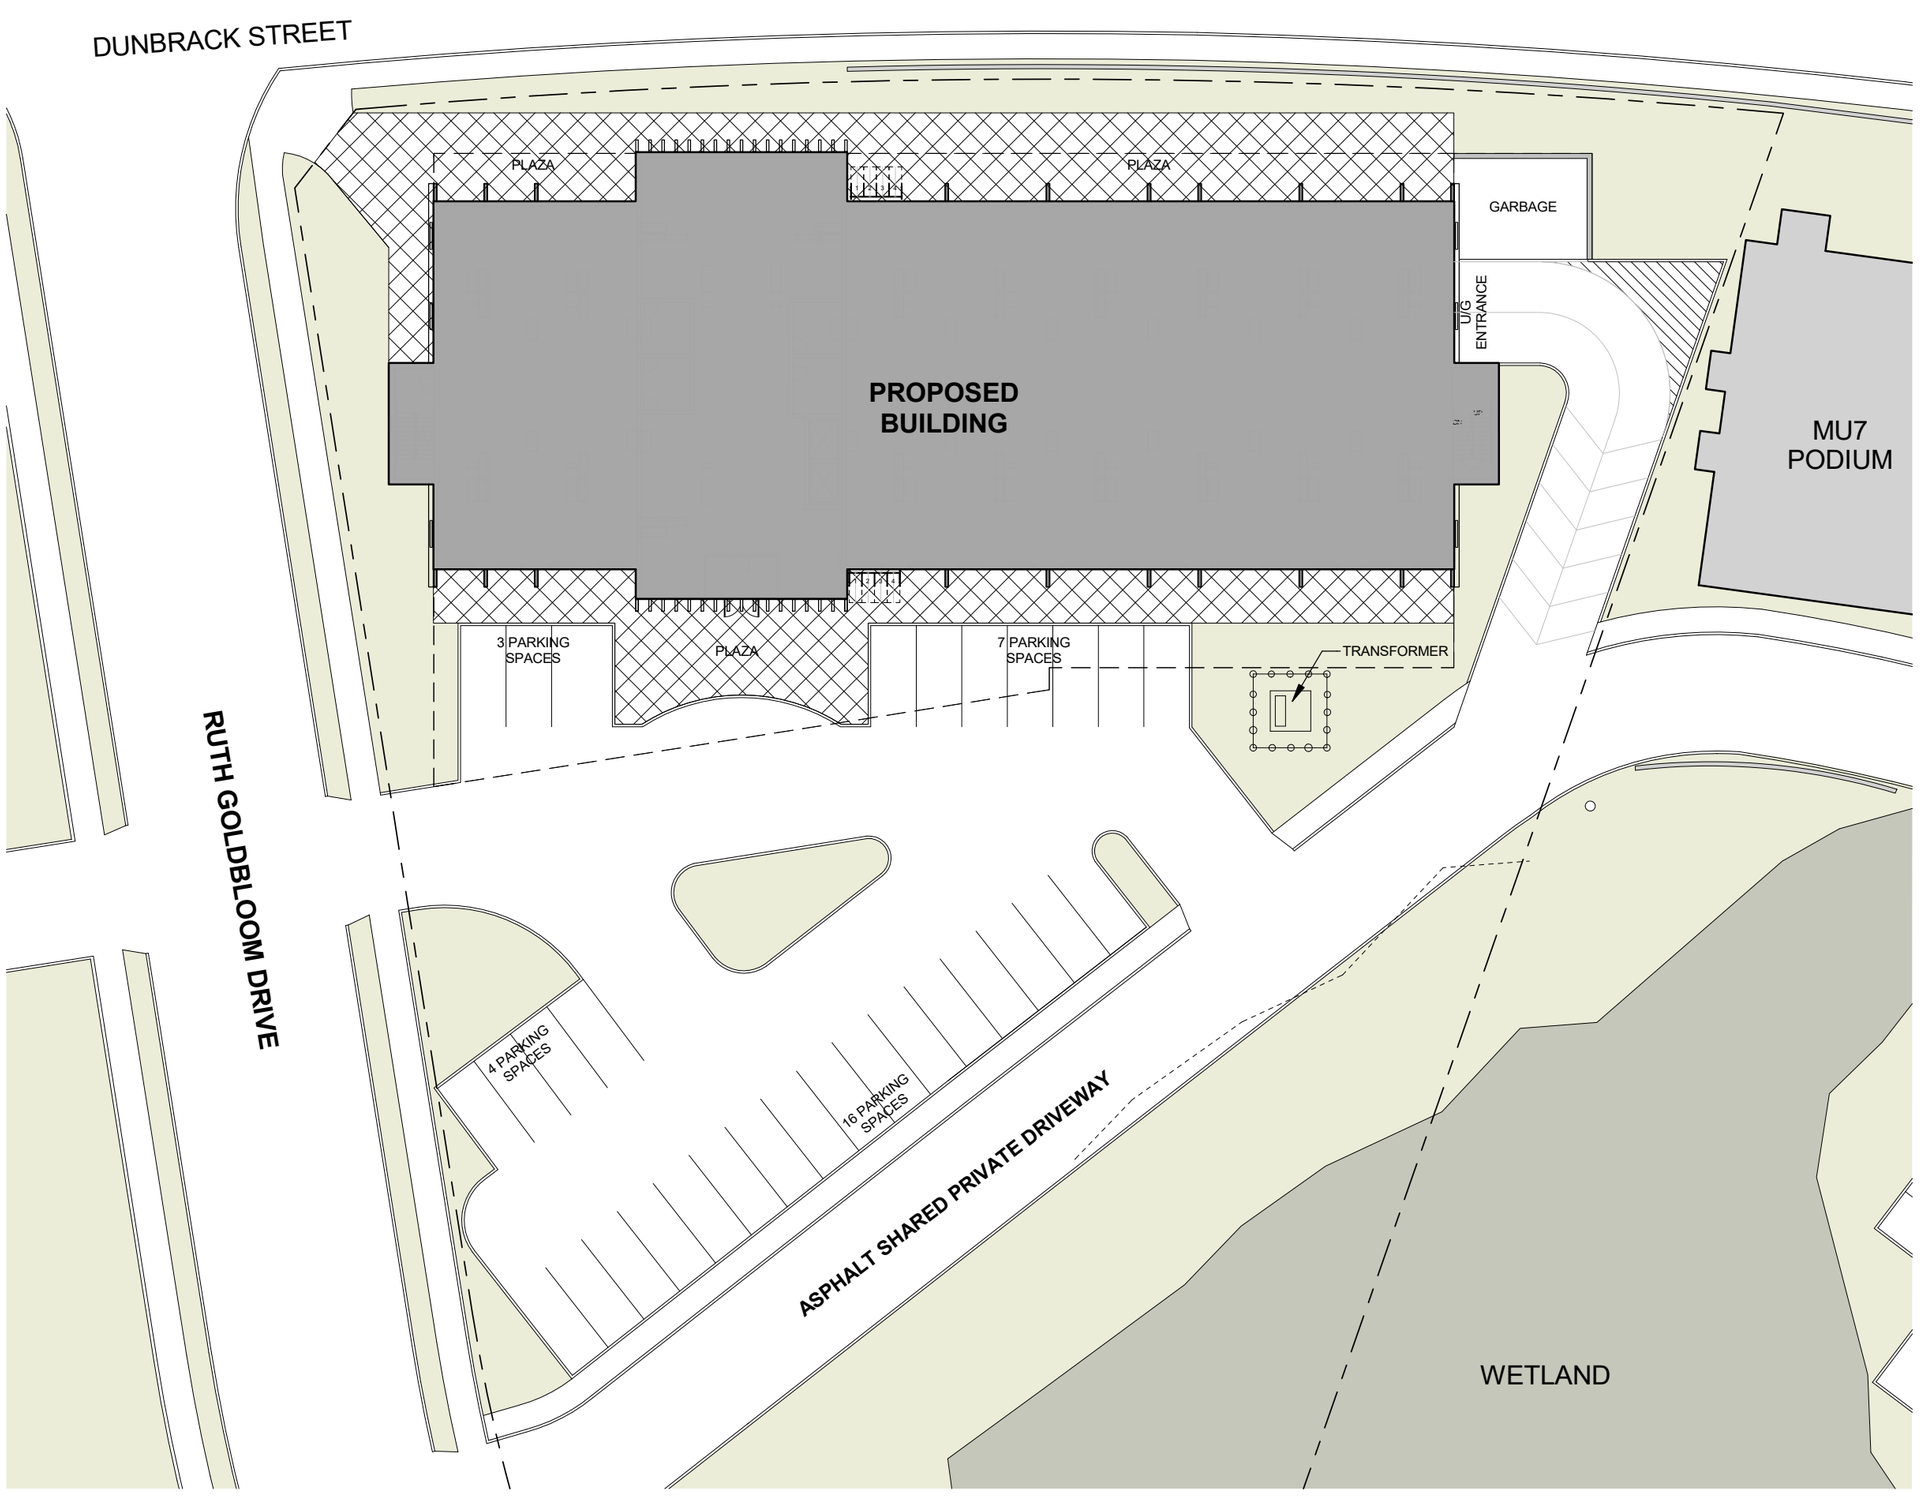


Proposed Hotel
Ruth Goldbloom Drive

PID: 41437567

No. of Suites: 72

PARKING COUNT

# OF INTERIOR	# OF EXTERIOR
52	30

BICYCLE PARKING COUNT

# OF INTERIOR	# OF EXTERIOR
8	4

LOT DATA

AREA
76 785 SF

HOTEL RUTH GOLDBLOOM DRIVE	SITE DEVELOPMENT PLAN	Project No: 2019-22 Scale: As indicated Date: AUGUST 2019	N	WM FARES ARCHITECTS	A001