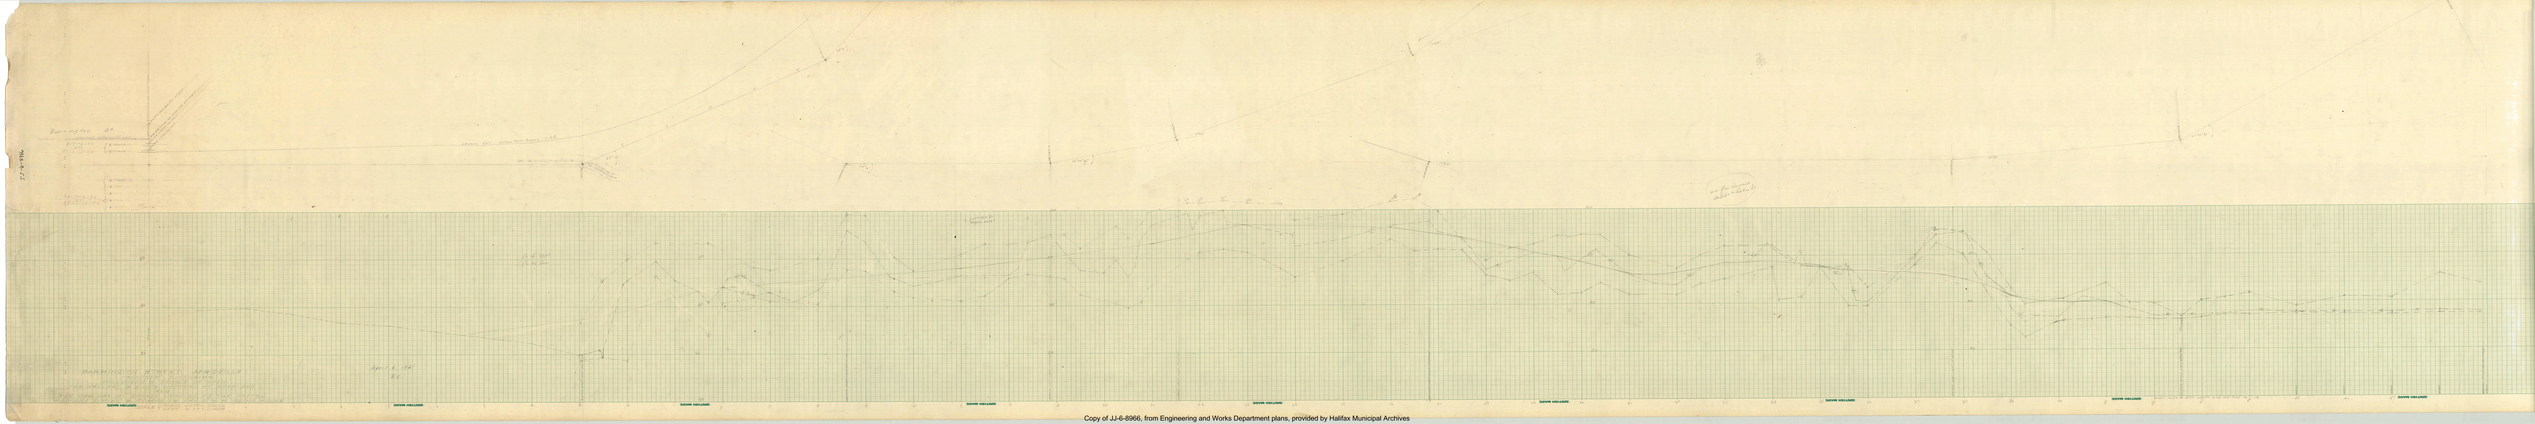

Copy of JJ-6-8966, from Engineering and Works Department plans, provided by Halifax Municipal Archives