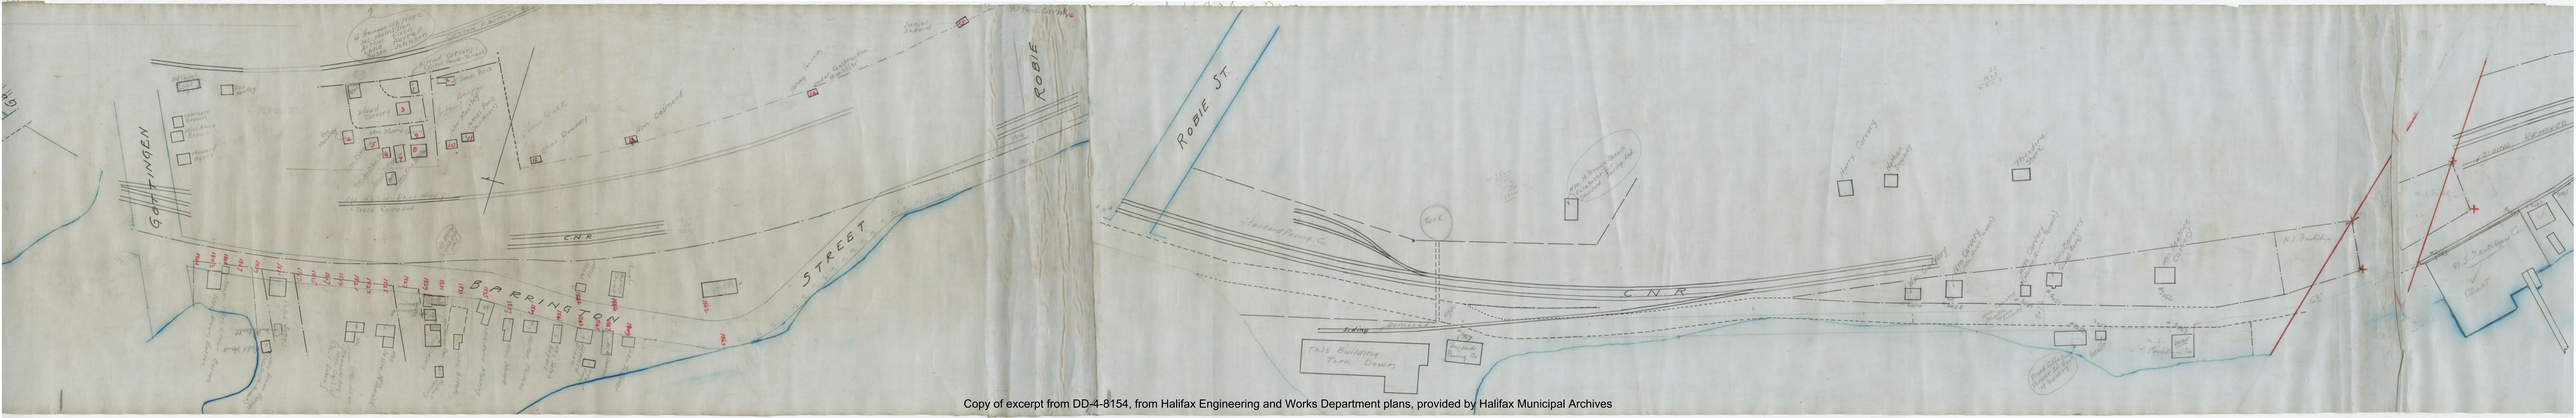

Copy of excerpt from DD-4-8154, from Halifax Engineering and Works Department plans, provided by Halifax Municipal Archives