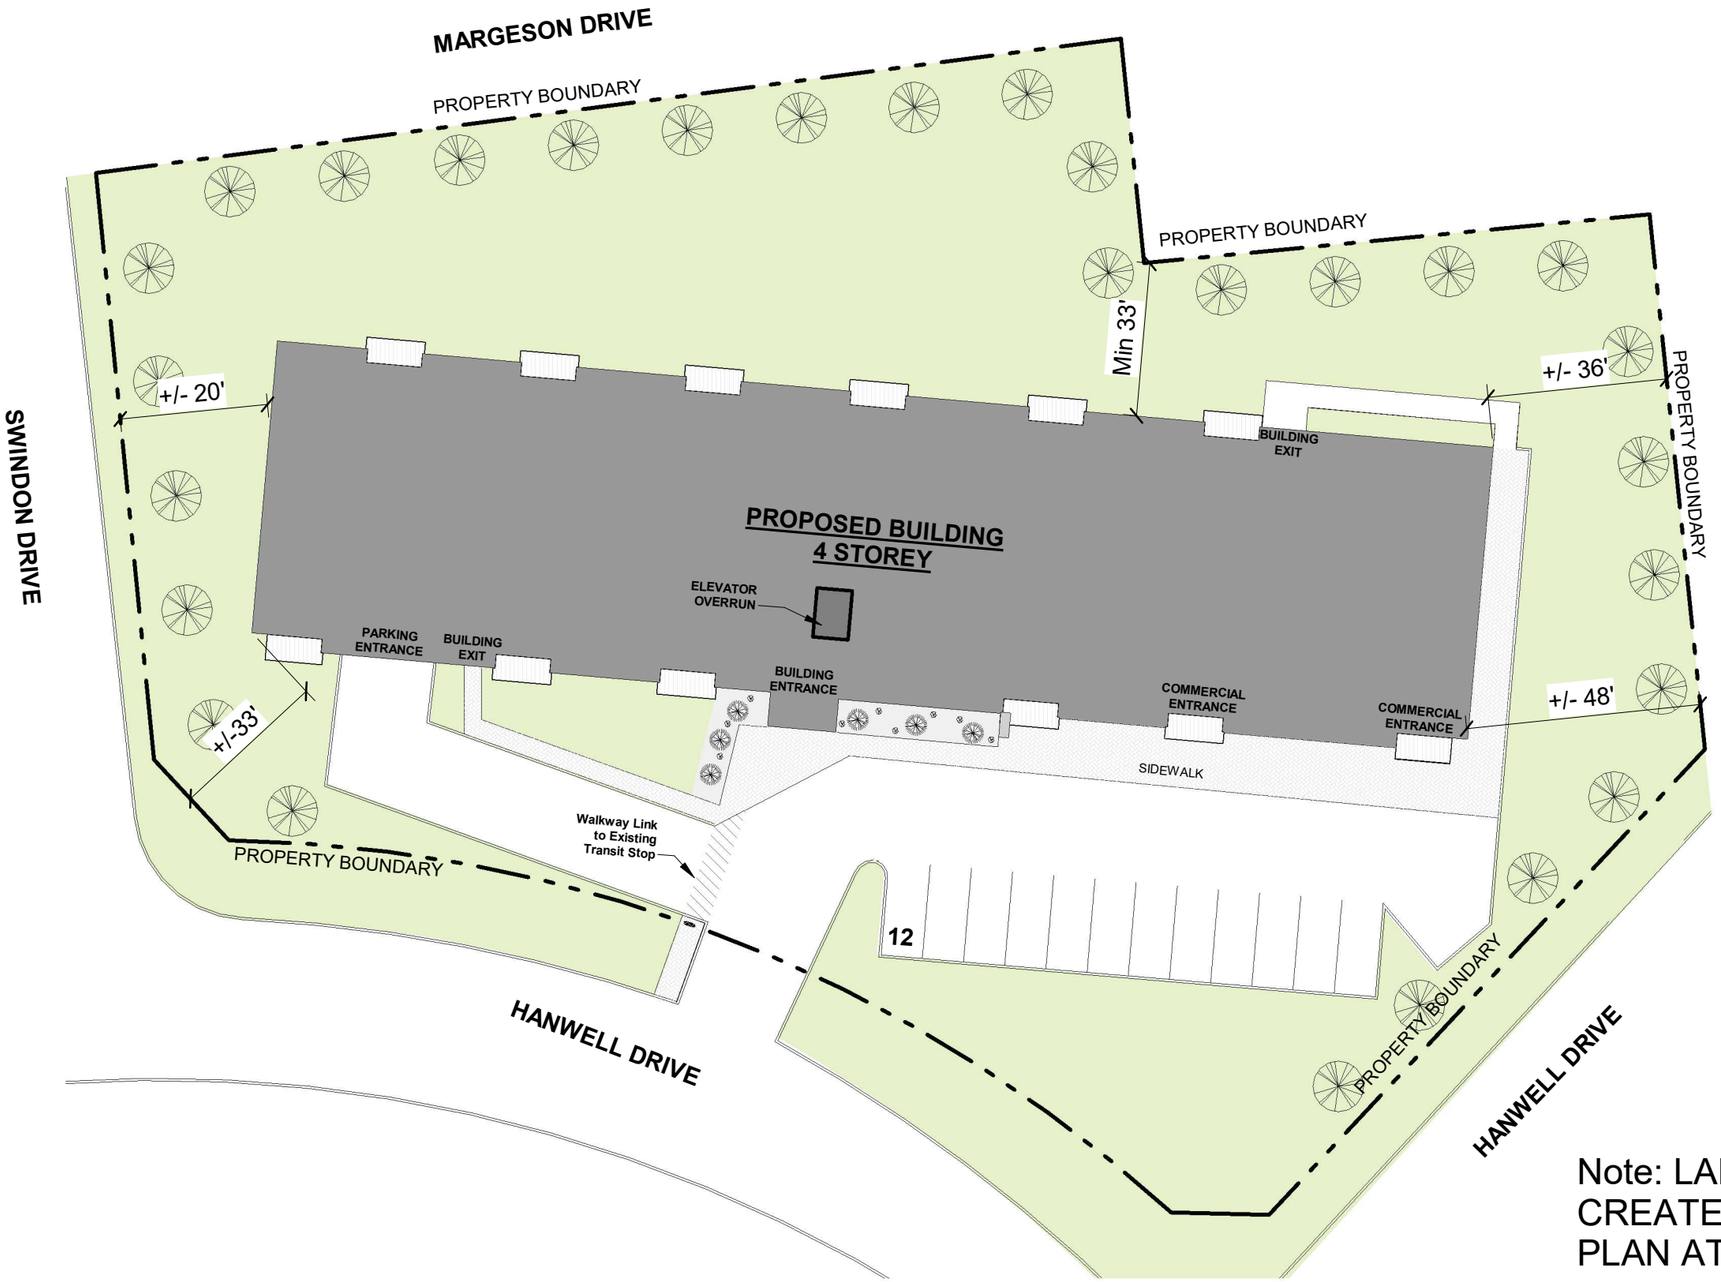



| PROJECT DATA | | | | | |
|---|---|---|---|---|---|
| NUMBER OF UNITS PROVIDED | | | | | |
| **LEVEL** | **BACH** | **1 BDR** | **2 BDR** | **2 BDR + DEN** | **TOTAL** |
| 100 | 1 | 1 | 6 | 2 | 10 |
| 200 | - | 2 | 10 | 2 | 14 |
| 300-400 | - | 4 | 20 | 4 | 28 |
| **TOTAL:** | 1 (1%) | 7 (13%) | 36 (70%) | 8 (16%) | 52 |

| SITE DATA | |
|---|---|
| PROPERTY AREA | 60 653 SF |
| BUILDING AREA | 17 124 SF |
| LOT COVERAGE | 28% |

| AMENITY SPACE PROVIDED | |
|---|---|
| OUTDOOR | 12 600 SF |
| AMENITY ROOMS | 1 195 SF |
| **TOTAL:** | **13 795 SF** |

| PARKING SPACES PROVIDED | |
|---|---|
| EXTERIOR | 12 |
| INTERIOR | 50 |
| **TOTAL:** | **62** |

Note: LANDSCSAPE ARCHITECT TO CREATE DETAILED LANDSCAPE PLAN AT BUILDING PERMIT STAGE

| | | | | |
|---|---|---|---|---|
| HANWELL DRIVE<br>HANWELL DRIVE, MIDDLE SACKVILLE NS | SITE DEVELOPMENT PLAN | Project No: 2017-11<br>Scale: As indicated<br>Date: 11/25/2020 9:57:49 AM | WM FARES ARCHITECTS | A001 |