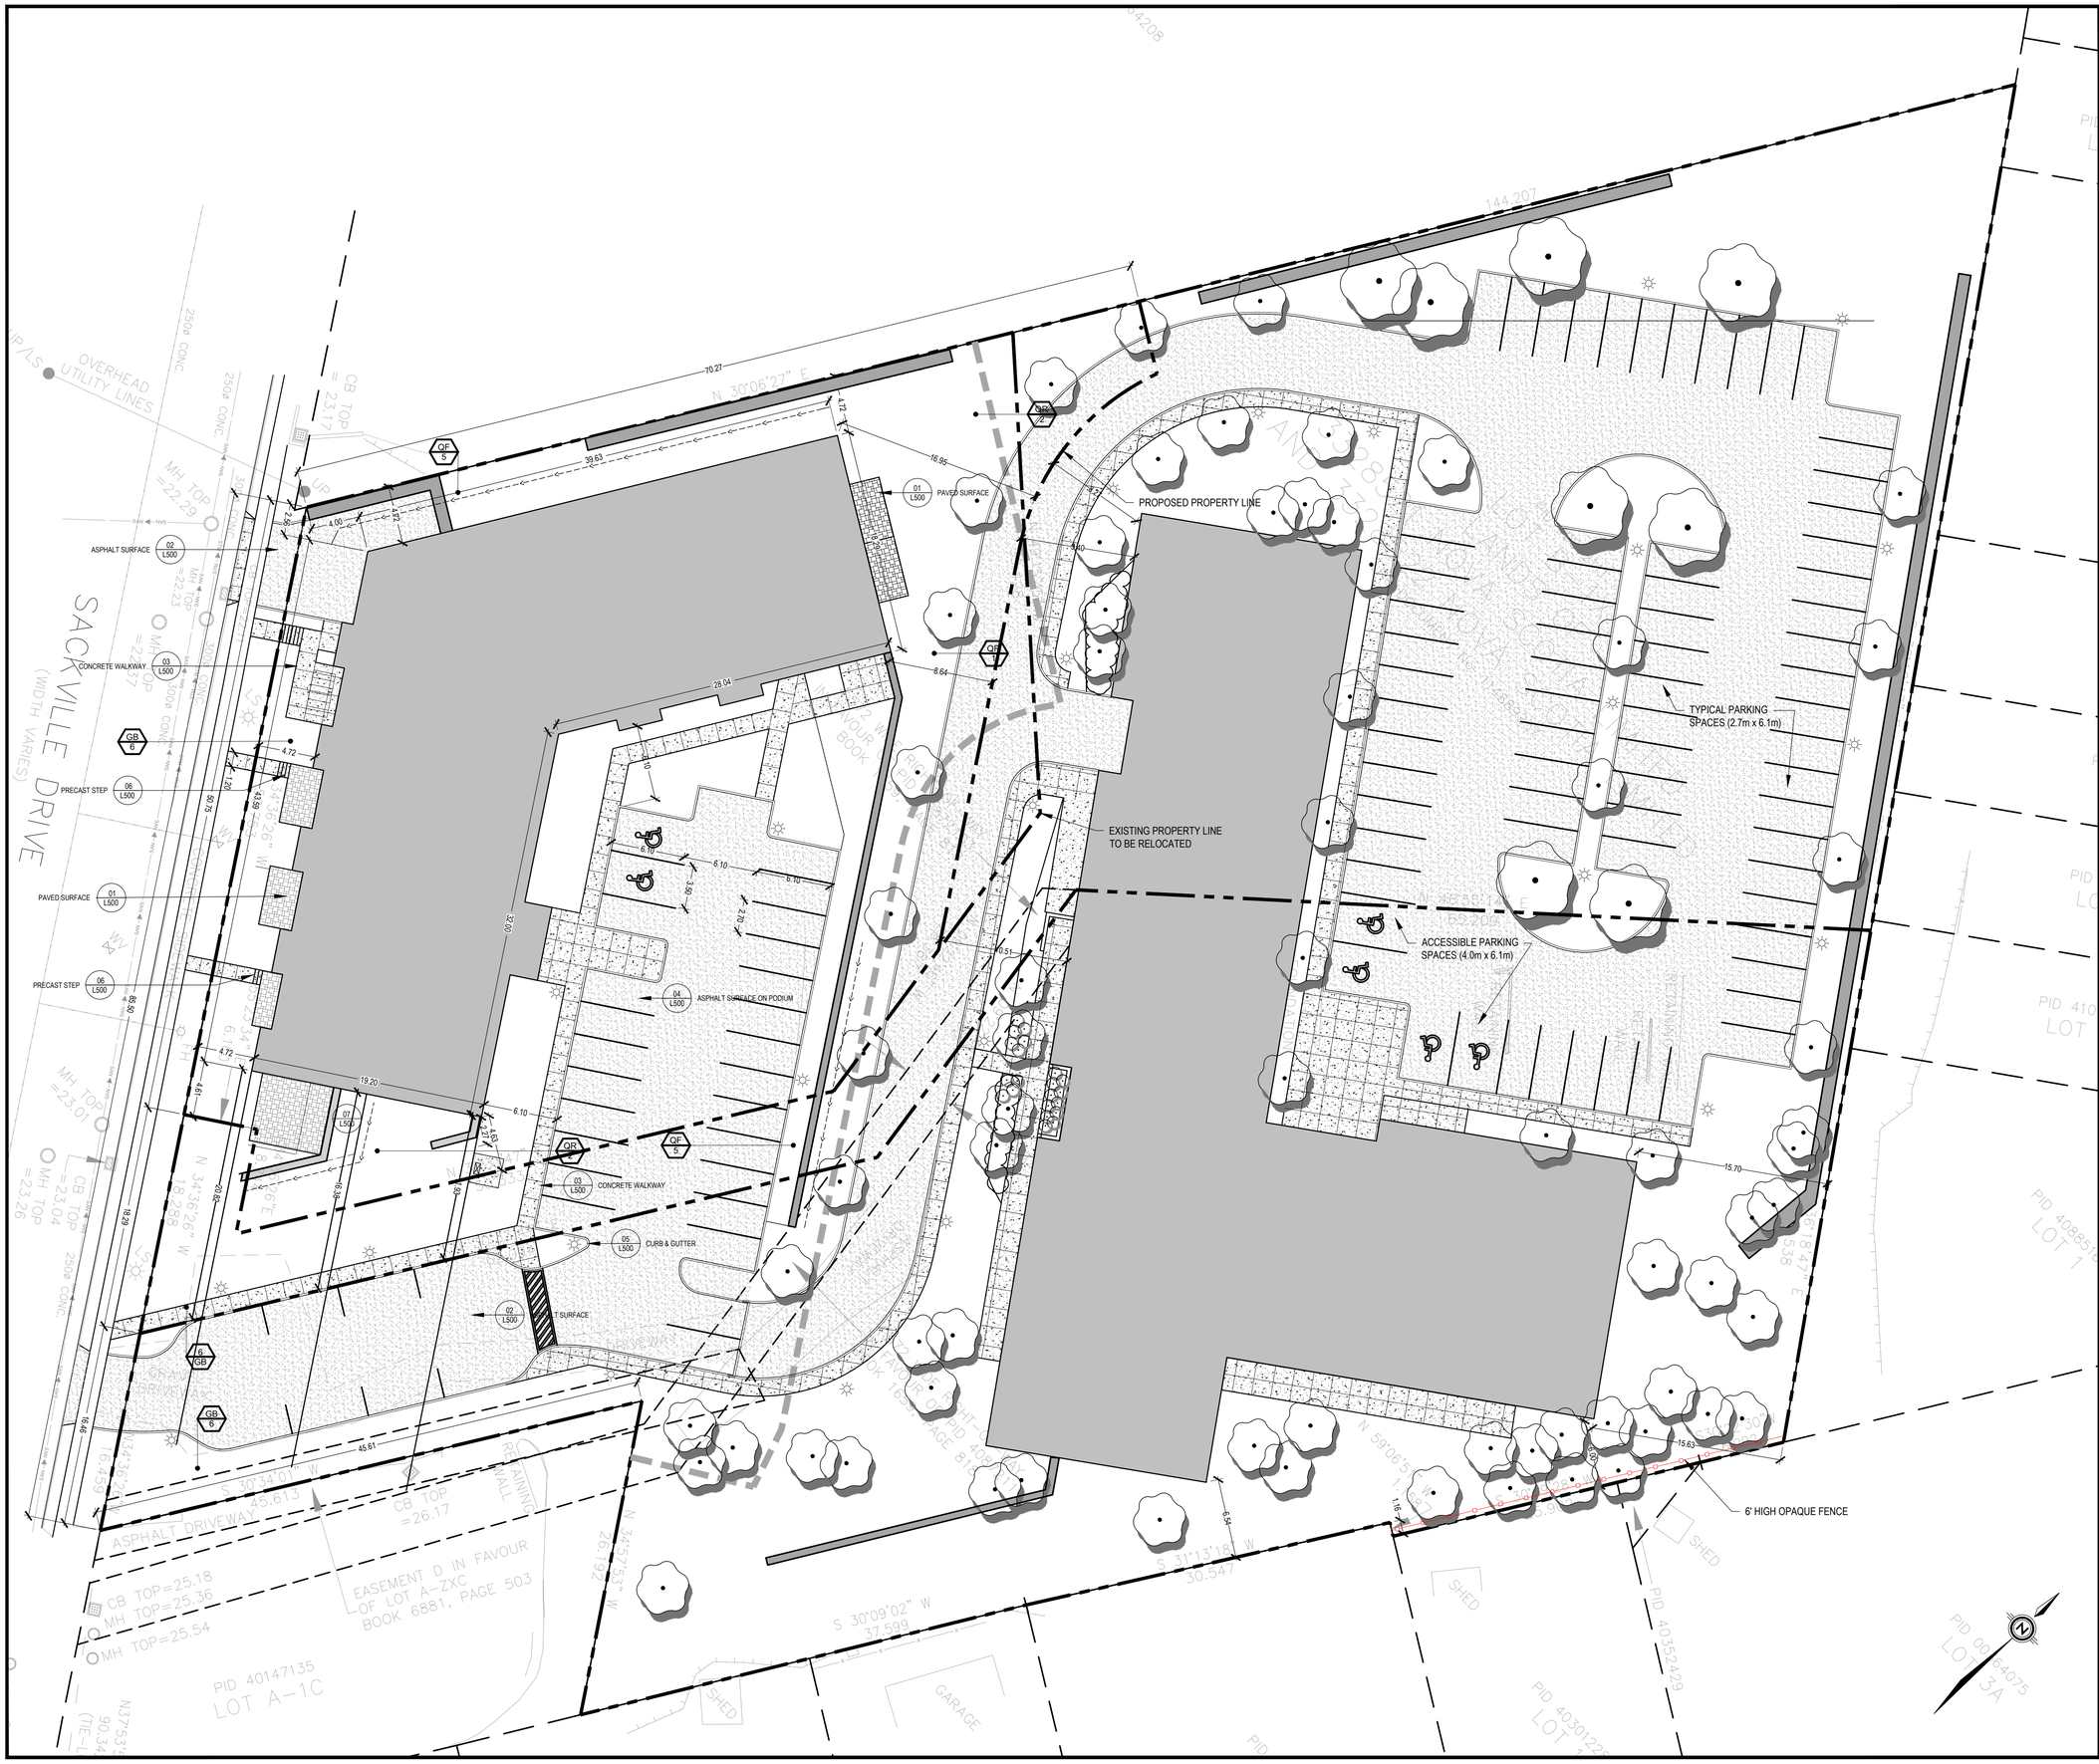


KEY PLAN

SCALE = 1:##,000

DRAWING KEY

- EXISTING FEATURE
- PROPOSED FEATURE
- LIGHTING STRUCTURE (TO ELEC ENG DETAIL)
- CONCRETE SURFACE
- ASPHALT SURFACE
- PATIO PAVING (70mm RINOX ASPEN PAVER)
- STRUCTURAL RETAINING WALL (TO STRUCTURAL ENG DETAIL)
- SEATING WALL
- PAD MOUNTED TRANSFORMER (TO ELEC ENG DETAIL)
- PARKING PODIUM BELOW
- BICYCLE RACKS
- PROPOSED SOD
- PROPOSED RIVERSTONE
- PROPOSED PLANTING
- PROPOSED TREE

0 5 10
1:250

NO.	DESCRIPTION	DATE
03	PERMIT SUBMISSION	2020-10-14
02	PERMIT SUBMISSION	2020-10-07
01	PERMIT SUBMISSION	2020-07-24

fathomstudio.ca
1 Starr Lane
Dartmouth, NS
B2Y 4V7

Formerly
Ekistics Planning & Design

DRAFT
NOT FOR CONSTRUCTION

CLIENT
ALEX DUNPHY

PROJECT
SACKVILLE DRIVE DEVELOPMENT
SACKVILLE, NOVA SCOTIA

SHEET DESCRIPTION
PLOT PLAN / PARKING LAYOUT

SCALE	DATE	SHEET
1:250	2022/05/17	L101

DRAWN	CHECKED	PROJECT NO.
RTL / DJH	RTL	19-175

May 17, 2022

DATE: 2022/05/17 FILE: \\fs-server-cl\active projects\Dunphy Sackville Drive\05 Production\01 Drawings\Landscape & Civil\00 ACTIVE\Land\SITE LAYOUT 101_T SHAPE.dwg