LEGEND

EXISTING		PROPOSED
⊗ / ⊗ BF	CURB STOP/GATE/BUTTERFLY VALVE	⊗ / ⊗ BF
	FIRE HYDRANT	
	SIAMESE SPRINKLER CONNECTION	
	CATCH BASIN/PIT	
	POWER POLE/LIGHT POLE	
	TREE	
	STREET SIGN	
GAS GAS GAS	GAS LINE	GAS GAS GAS
W ⊗	WATER MAIN/SERVICE	W ⊗
SAN	SANITARY MANHOLE & PIPE	SAN
STM	STORM MANHOLE & PIPE	STM
SAN/STM	COMBINED SEWER	SAN/STM
	PROPERTY LINE/BOUNDARY	
	BUILDING	

NOTES

1. THIS DRAWING IS FOR DEVELOPMENT APPROVAL PURPOSES AND IS NOT FOR CONSTRUCTION PERMIT APPLICATIONS AS DETAILED DESIGN HAS NOT BEEN CARRIED OUT.
2. EXISTING WATER, STORM & SANITARY SEWER, U/G CONDUIT AND GAS UNDERGROUND PIPING BASED ON HRM GIS SEWER DATA AND HERITAGE GAS INFORMATION. CONTRACTOR TO VERIFY EXACT LOCATIONS AND ELEVATIONS IN THE FIELD.
3. PROPERTY BOUNDARIES HAVE BEEN COMPILED FROM VARIOUS SOURCES AND ARE SUBJECT TO SURVEY.
4. ALL WORK SHALL BE COMPLETED IN ACCORDANCE WITH NOVA SCOTIA REGULATIONS AND HRM BY-LAWS, HALIFAX WATER DESIGN AND CONSTRUCTION SPECIFICATIONS (LATEST EDITION) AND HRM MUNICIPAL SERVICE SYSTEM GUIDELINES "RED BOOK" (LATEST EDITION).
5. CONTRACTOR TO DISCONNECT, PLUG AND ABANDON EXISTING WATER SERVICE LATERALS FOR CIVIC NO 1262 BEDFORD HIGHWAY AT THE MAIN. CONTRACTOR TO REMOVE VALVE BOXES AND VALVES/SHUT OFFS AFTER THE LATERALS HAVE BEEN DISCONNECTED FROM MAIN.
6. CONTRACTOR TO CAP AND ABANDON ALL EXISTING SEWER LATERALS FOR CIVIC NO. 1262 BEDFORD HIGHWAY AT THE MAIN.
7. SEE PRELIMINARY STORMWATER MANAGEMENT SCHEMATIC.

REGISTERED PROFESSIONAL ENGINEER
DATE 24/02/21
[redacted]
G.K. MacLean
8978
PROVINCE OF NOVA SCOTIA

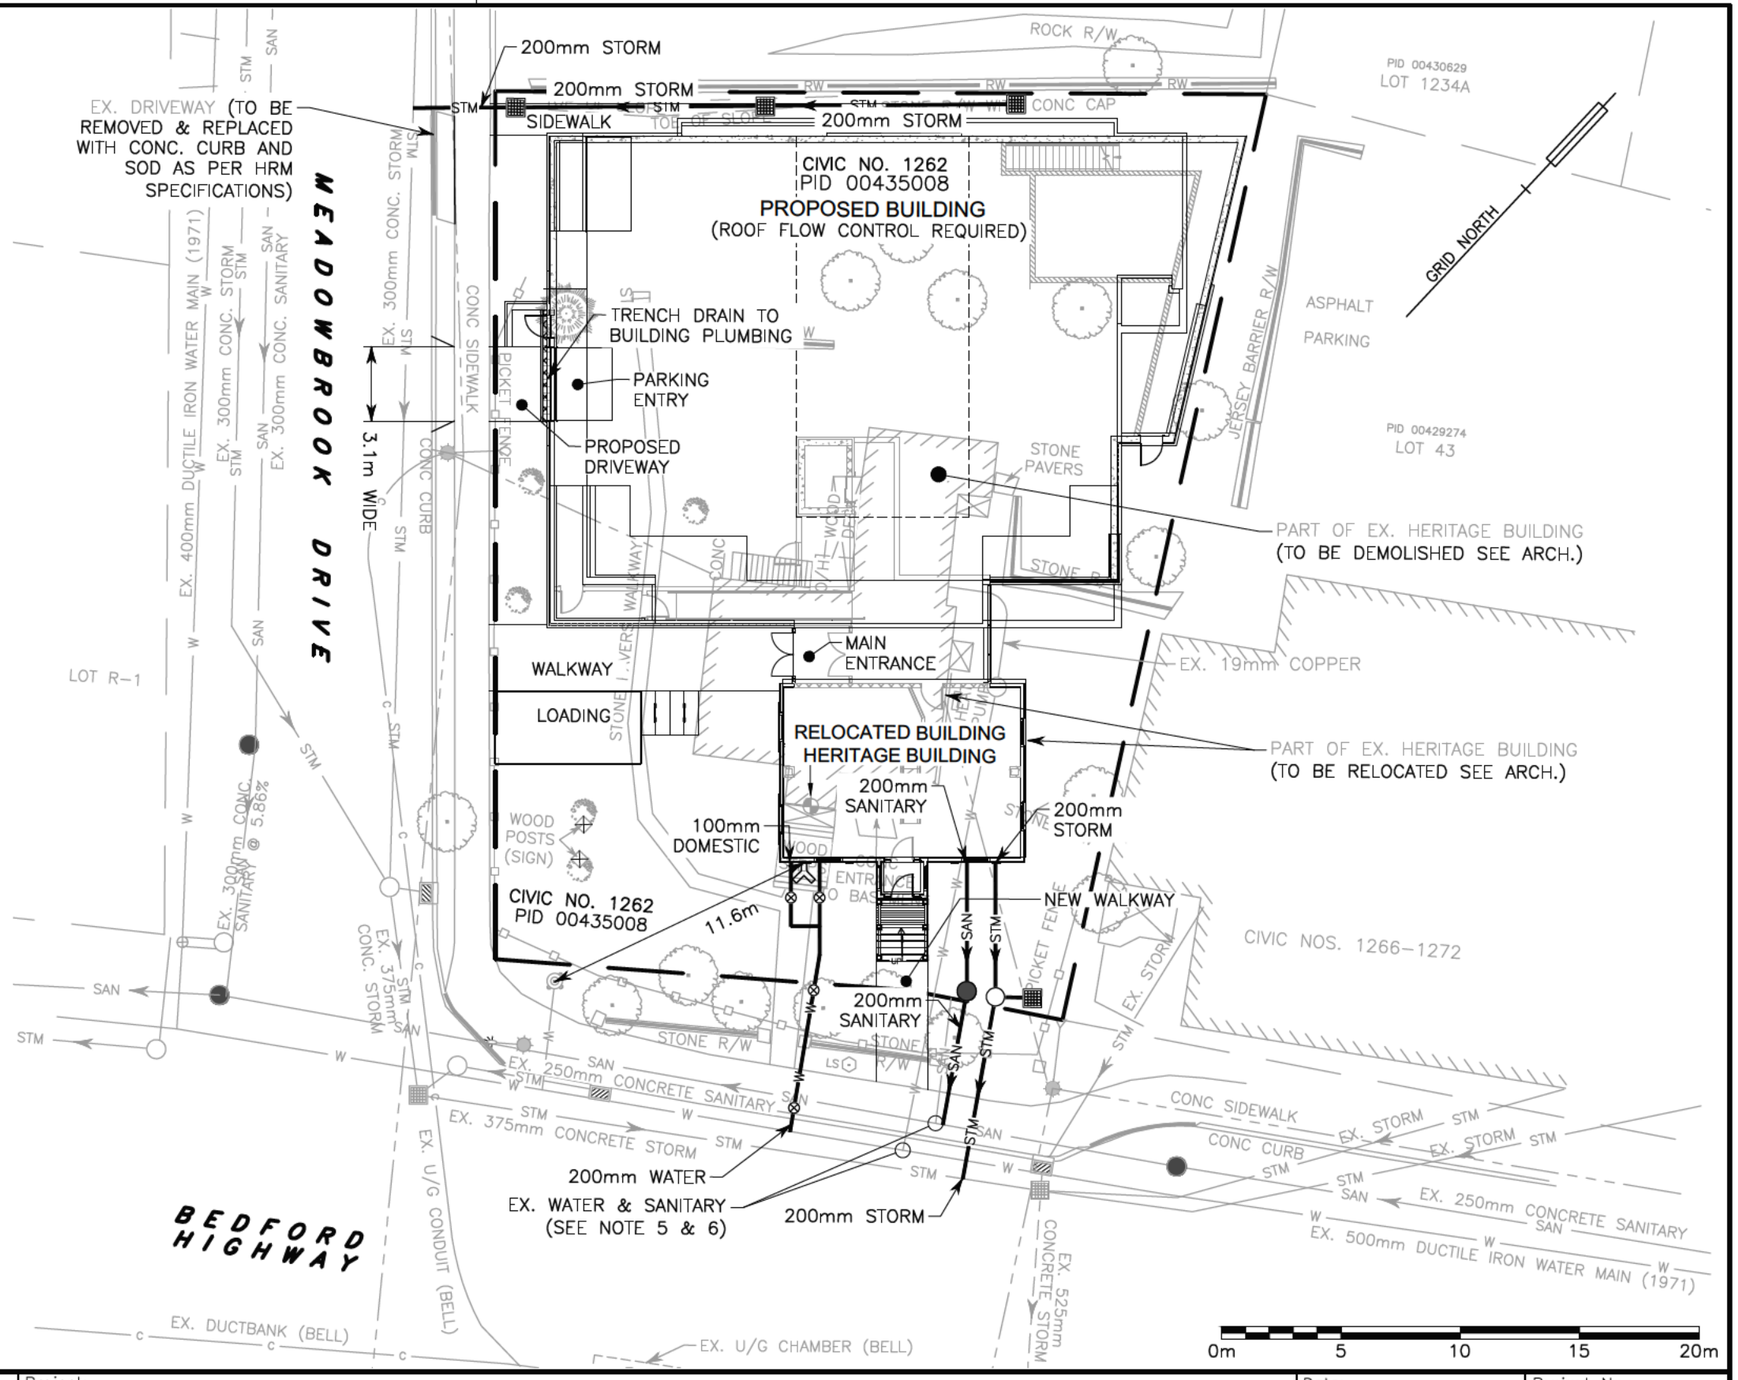

SDMM
36 OLAND CRESCENT
BAYERS LAKE BUSINESS PARK
HALIFAX, NOVA SCOTIA
OFFICE: (902) 455-1537
FAX: (902) 455-8479
WEB: www.sdmm.ca

Project:
PROPOSED MULTI-UNIT RESIDENTIAL BUILDING, 1262 BEDFORD HIGHWAY, BEDFORD, NOVA SCOTIA

Title:
SERVICING SCHEMATIC

Date: FEBRUARY 21, 2024
Project No.: 1-8-157 (38457)
Scale: 1:250
Prepared by: G. MACLEAN

CSK-1