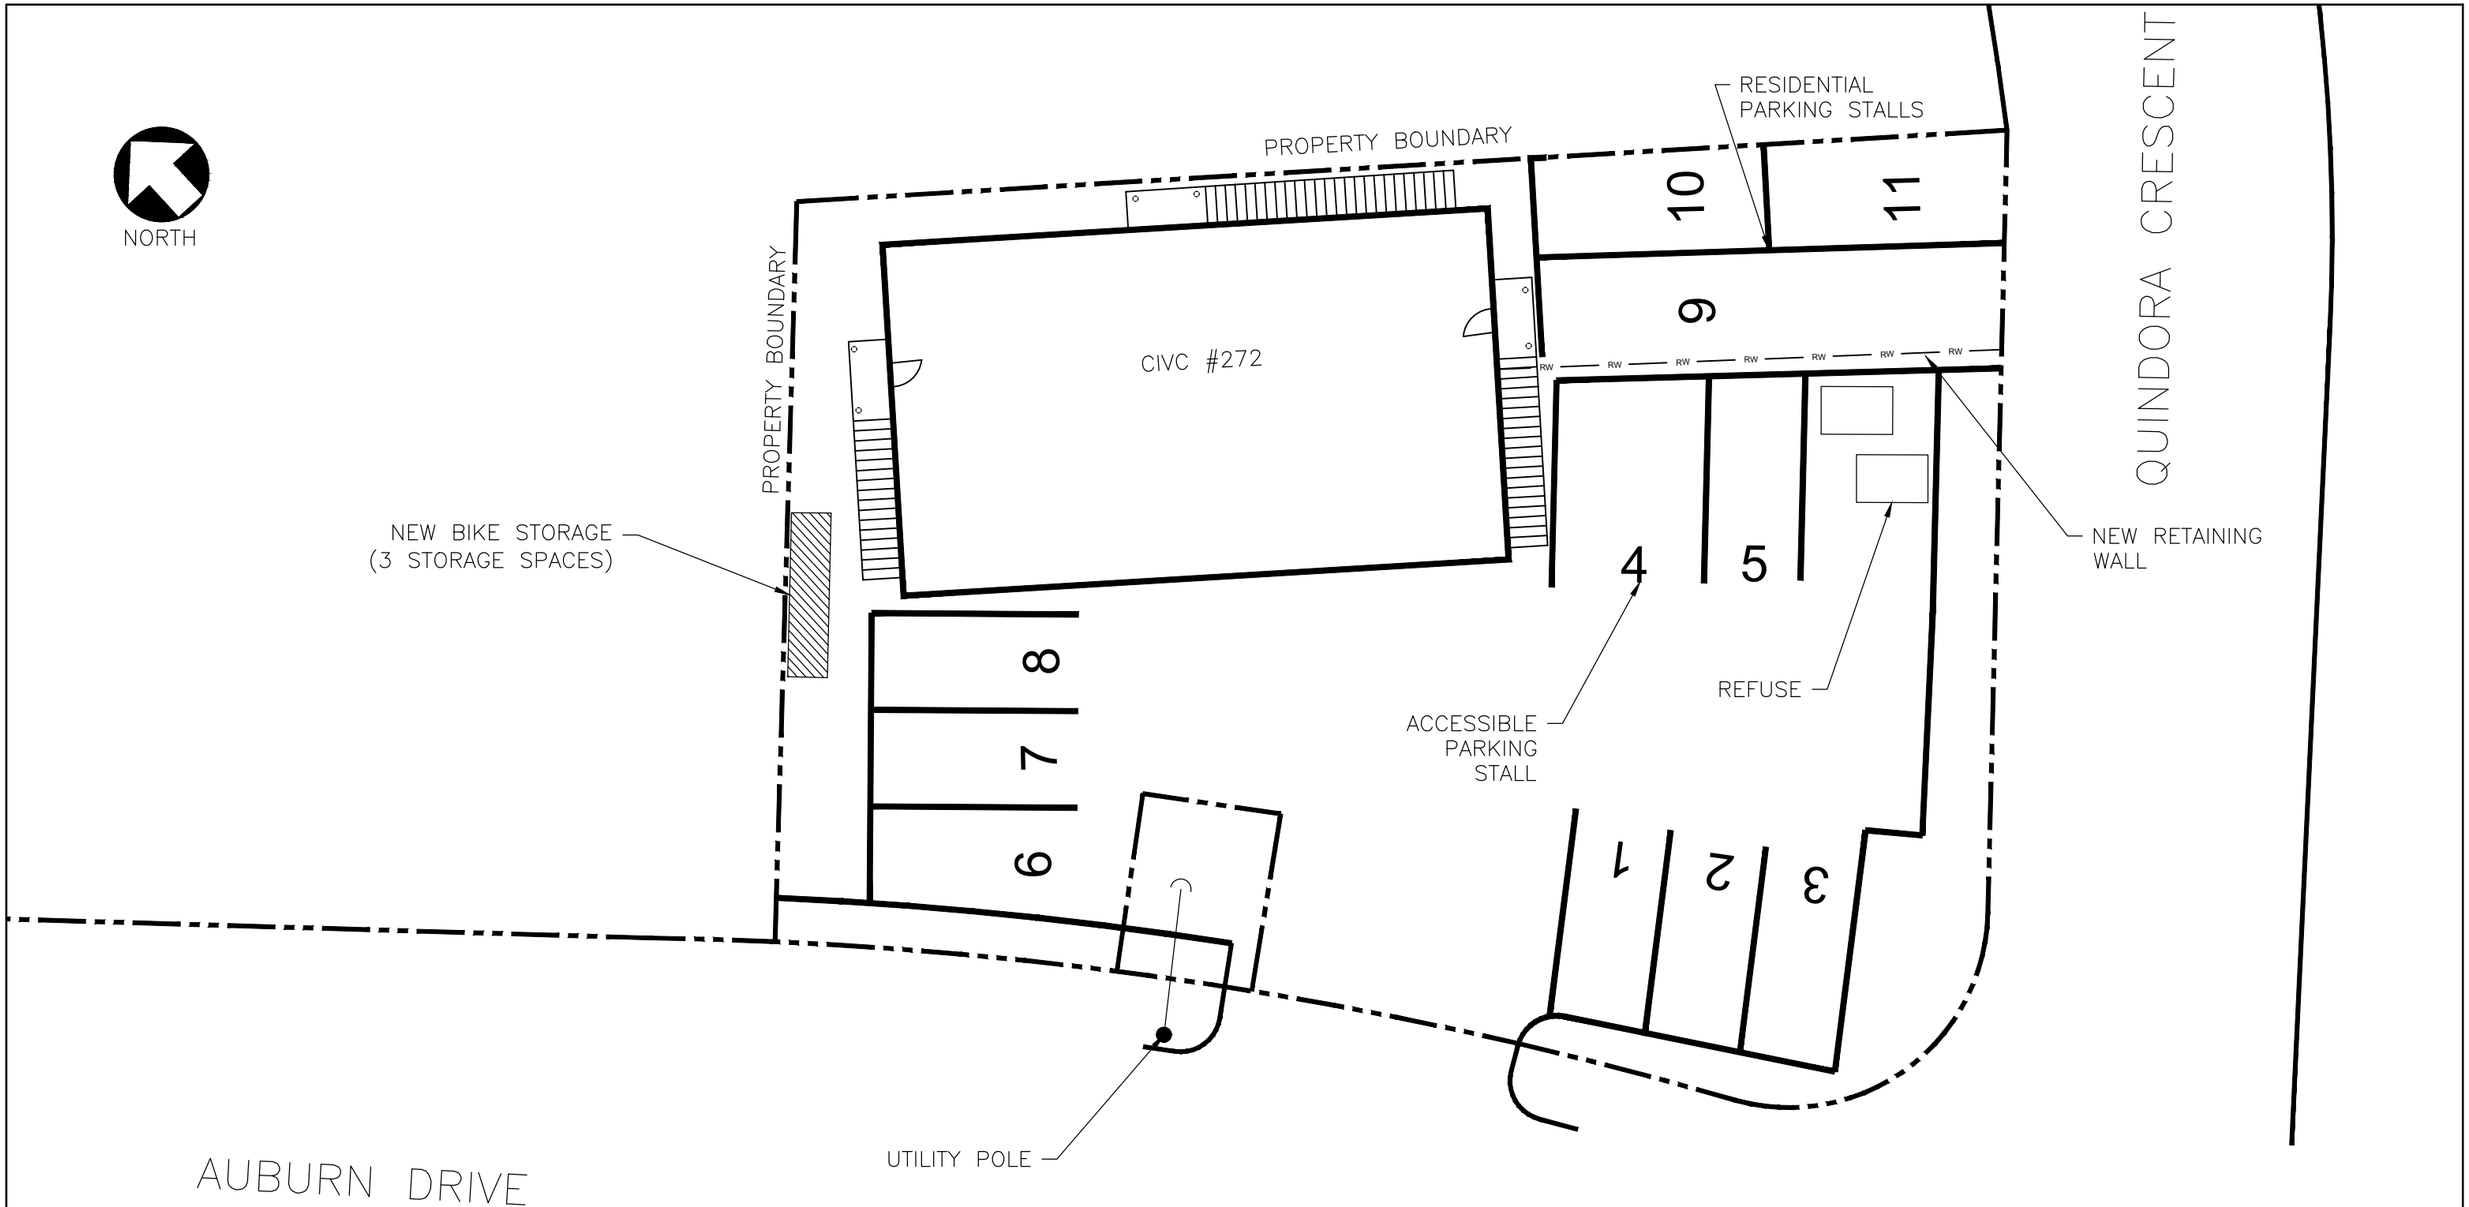

Scale	Date	Drawn	Designed	Checked	Approved	Contract
1:150	JANUARY 2019	B. FORBES	M. MacDONALD			

HARBOURSIDE
Transportation Consultants

272 AUBURN DRIVE,
COLE HARBOUR, NS

SKETCH No.

CSK - 01

Z:\HARBOURSIDE TRANSPORTATION CONSULTANTS\PROJECTS\182026 272 AUBURN DRIVE\CAD\DRAWINGS