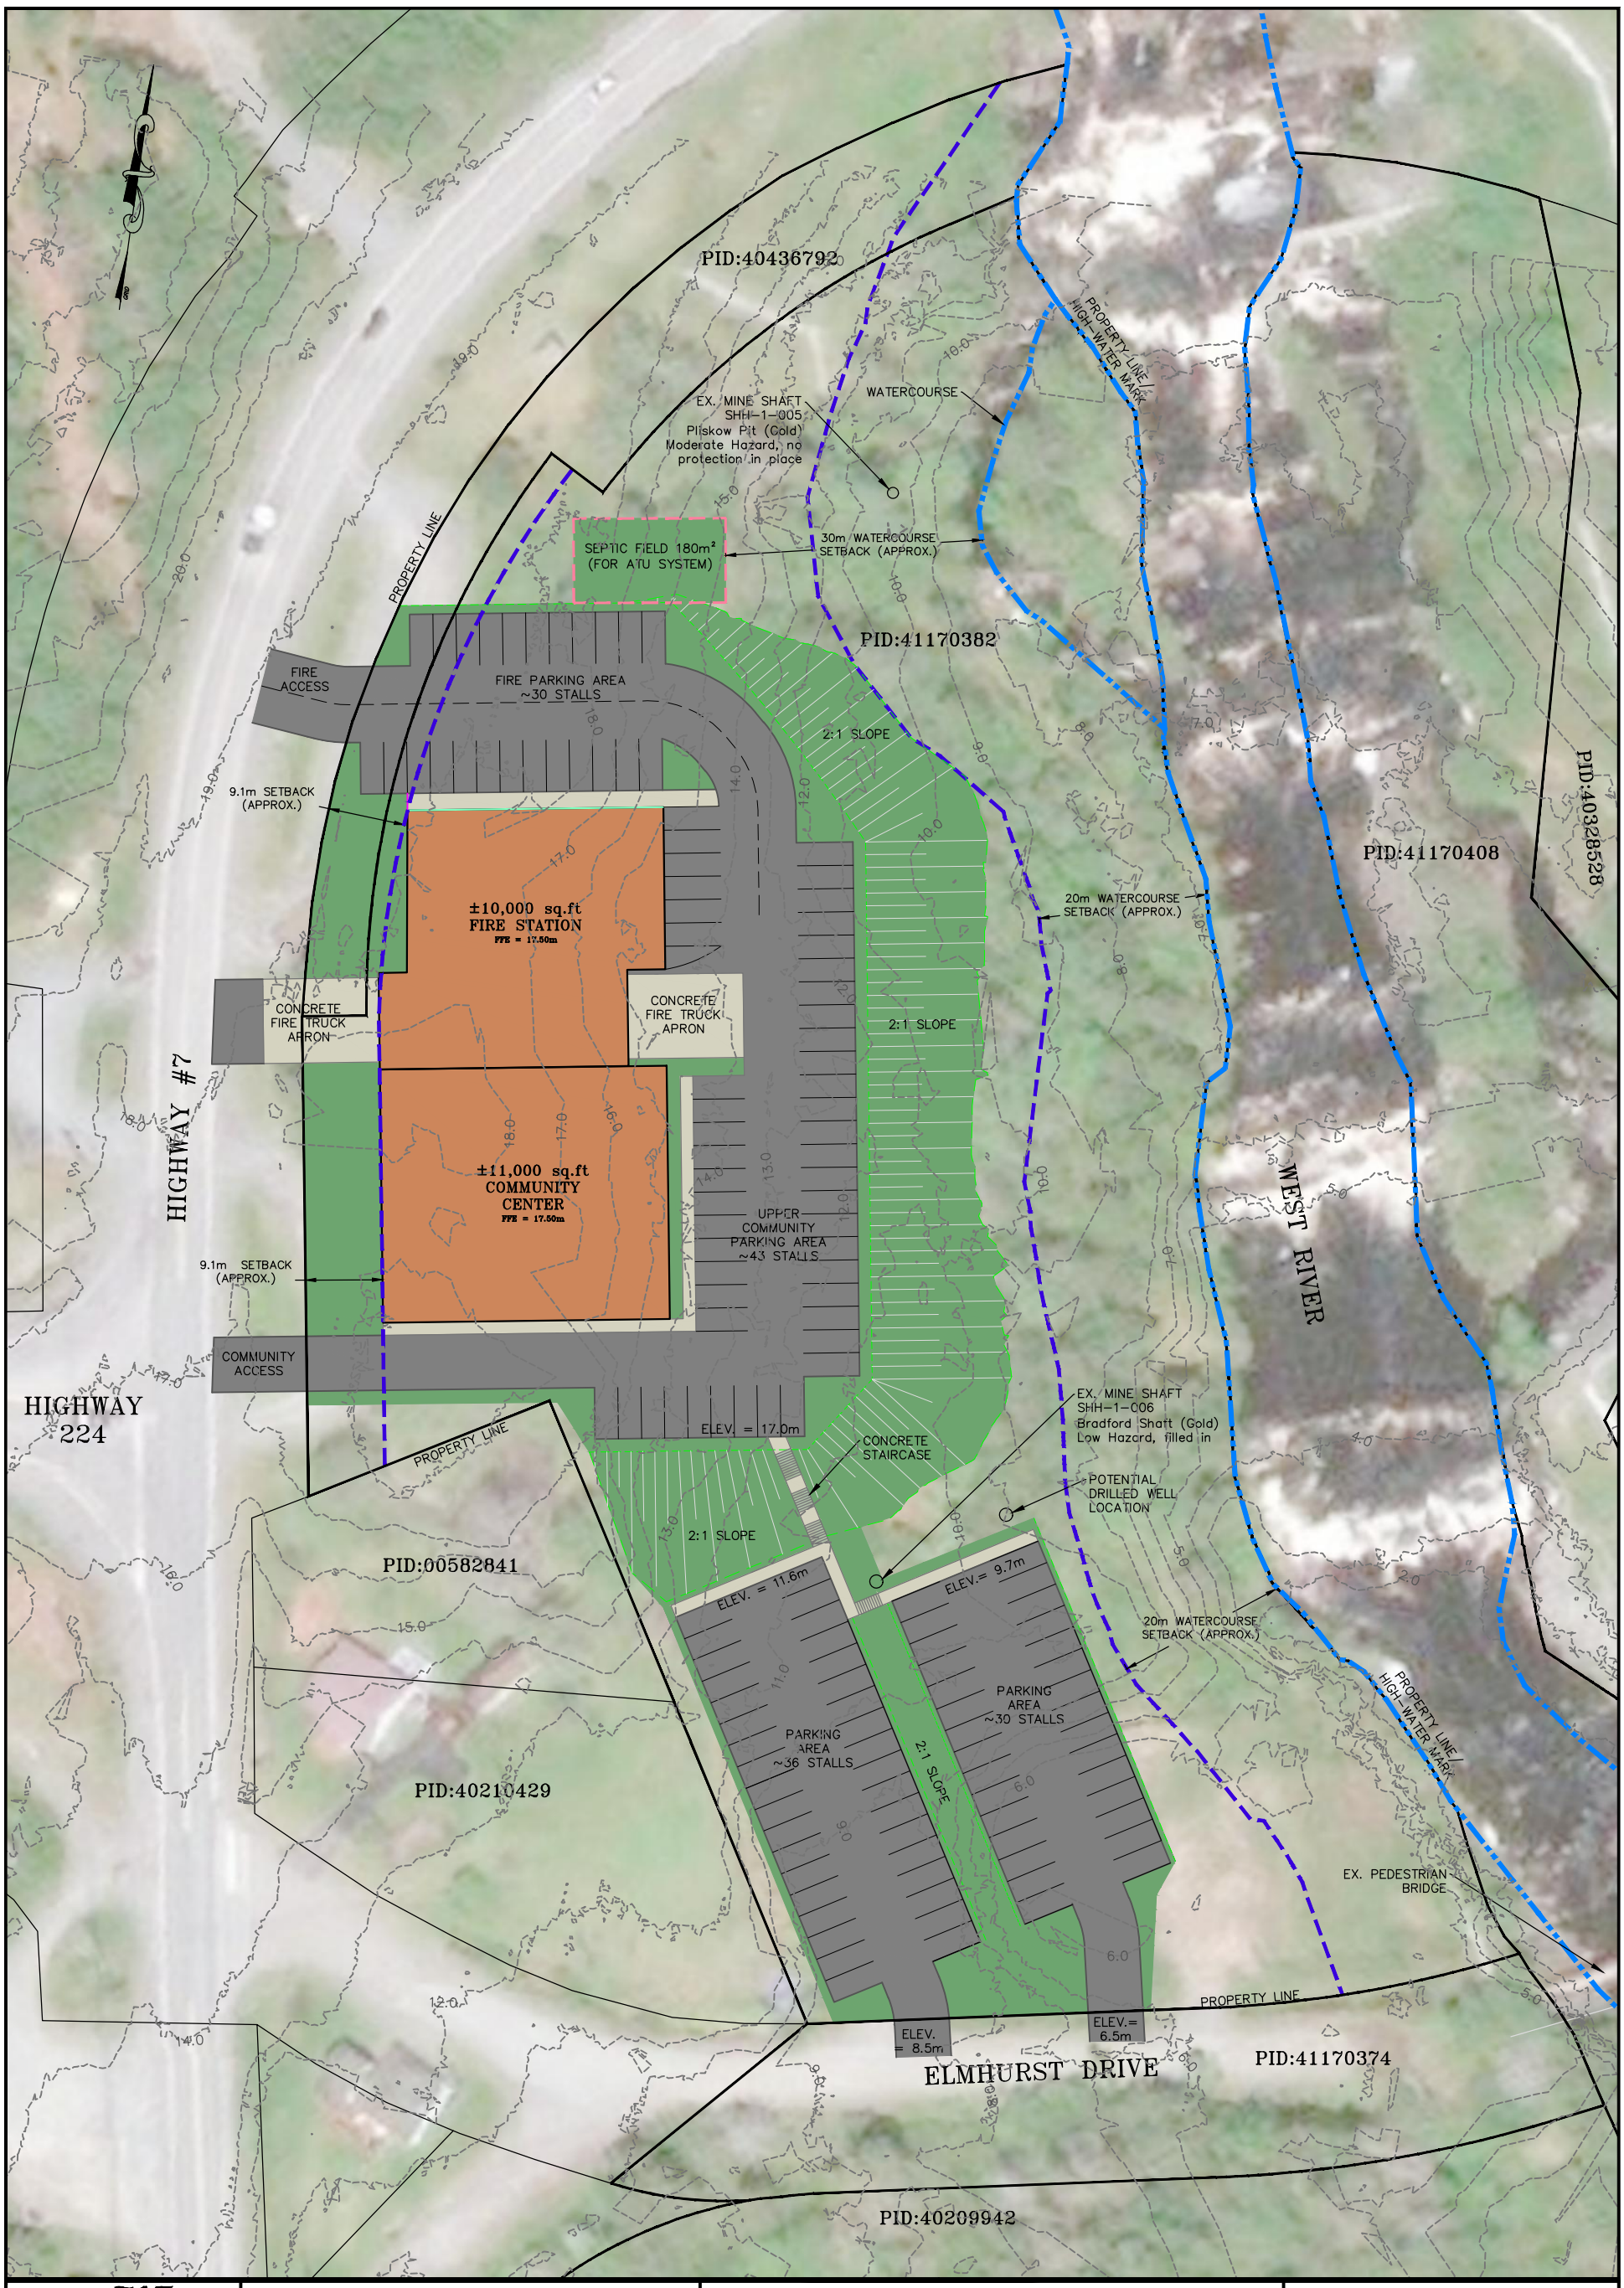

Strum CONSULTING	SHEET HARBOUR SITE SUITABILITY ASSESSMENT	Revision				Date: Oct 6, 2020
		No.	Comments	Date	By	Scale: 1:750
	CONCEPTUAL SITE LAYOUT	0.	For Review	Oct 6 2020	BDC	Project No.: 20-7455
						Drawing No.: C-02