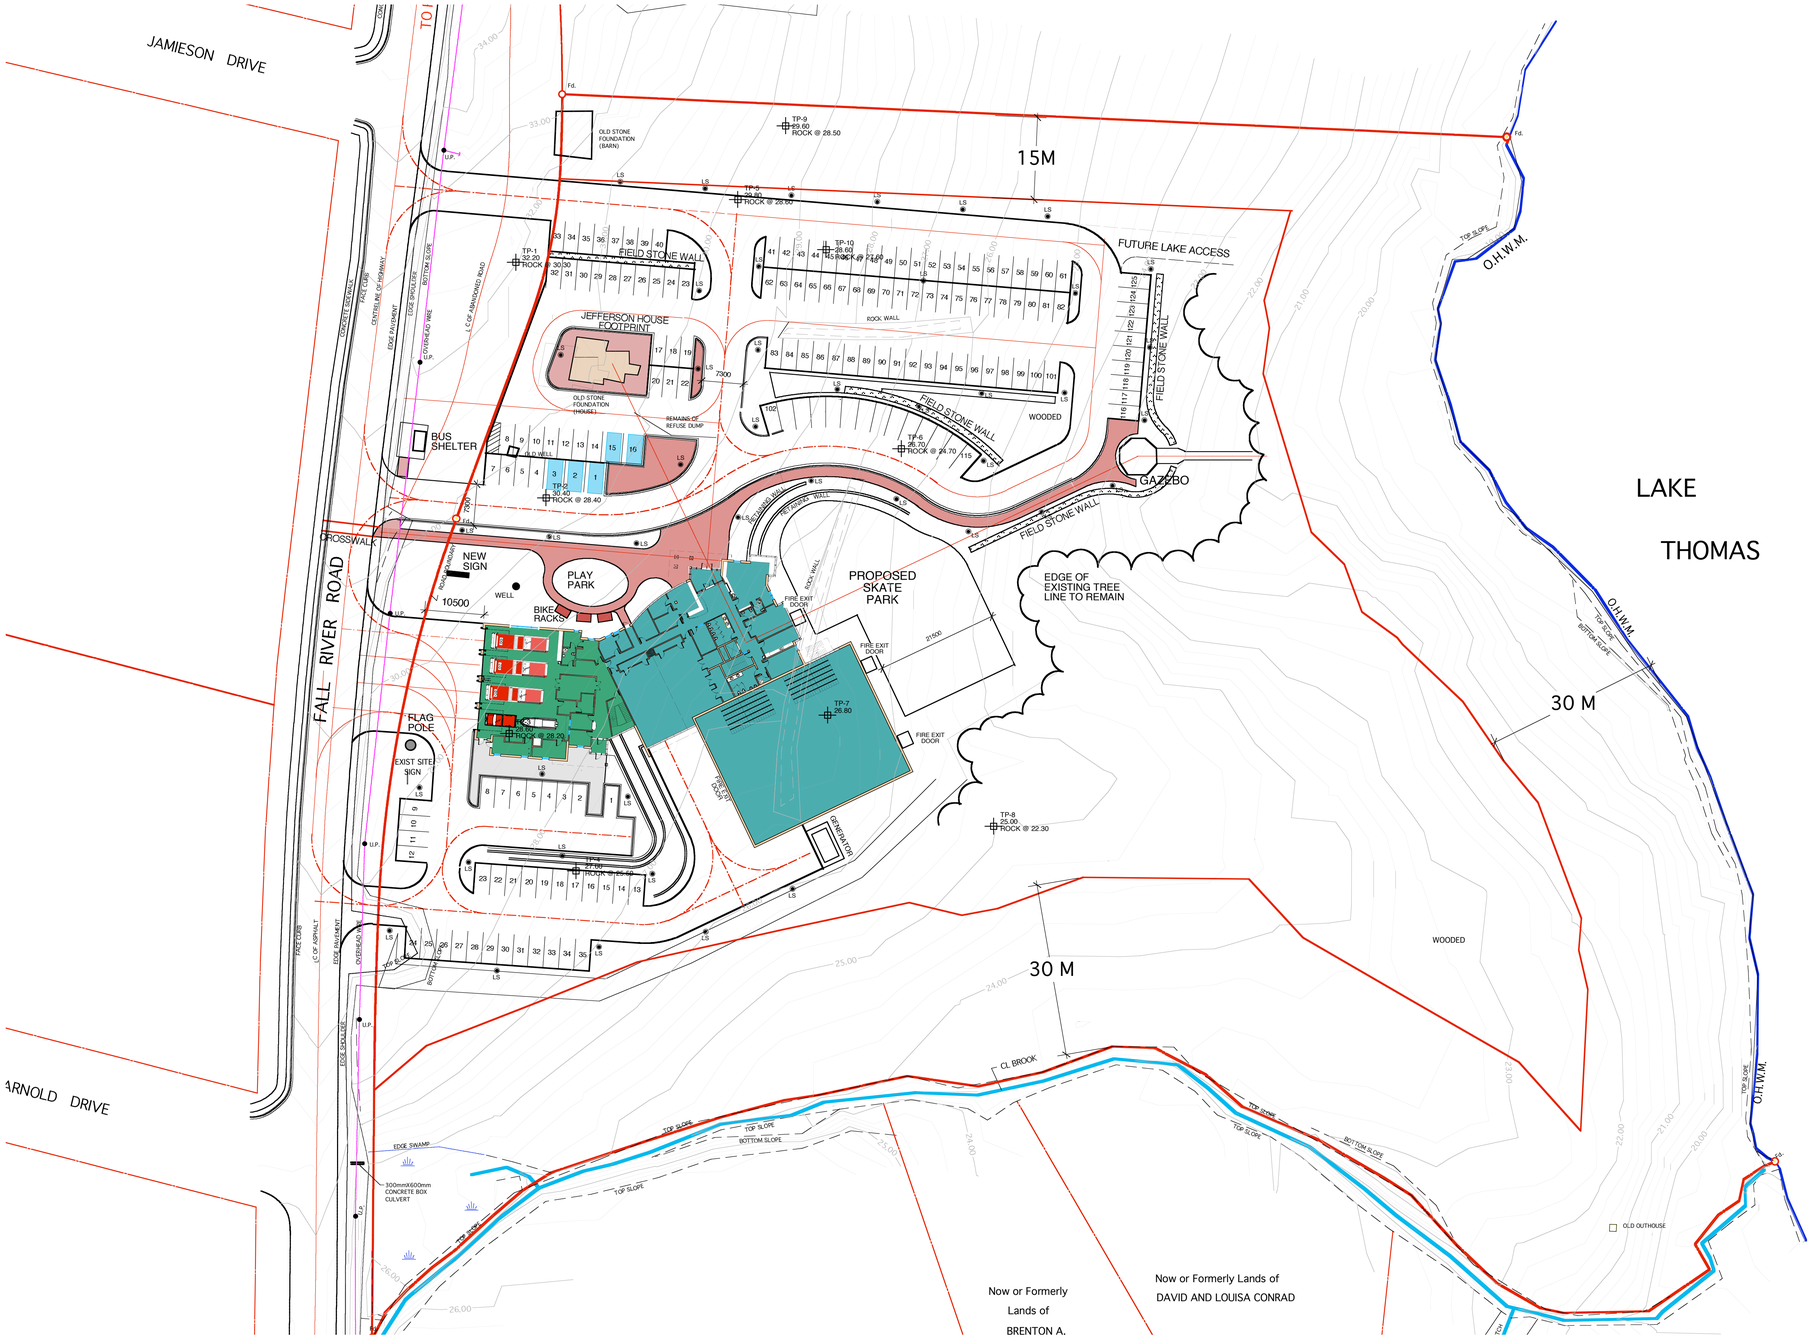

ZONE 4 FIRE STATION & DISTRICT 2 RECREATIONAL CENTRE

Challenging Conventional Wisdom

SPERRY & PARTNERS ARCHITECTS

PROJECT # 06-13
12 SEPTEMBER 2006
SCALE: 1:125