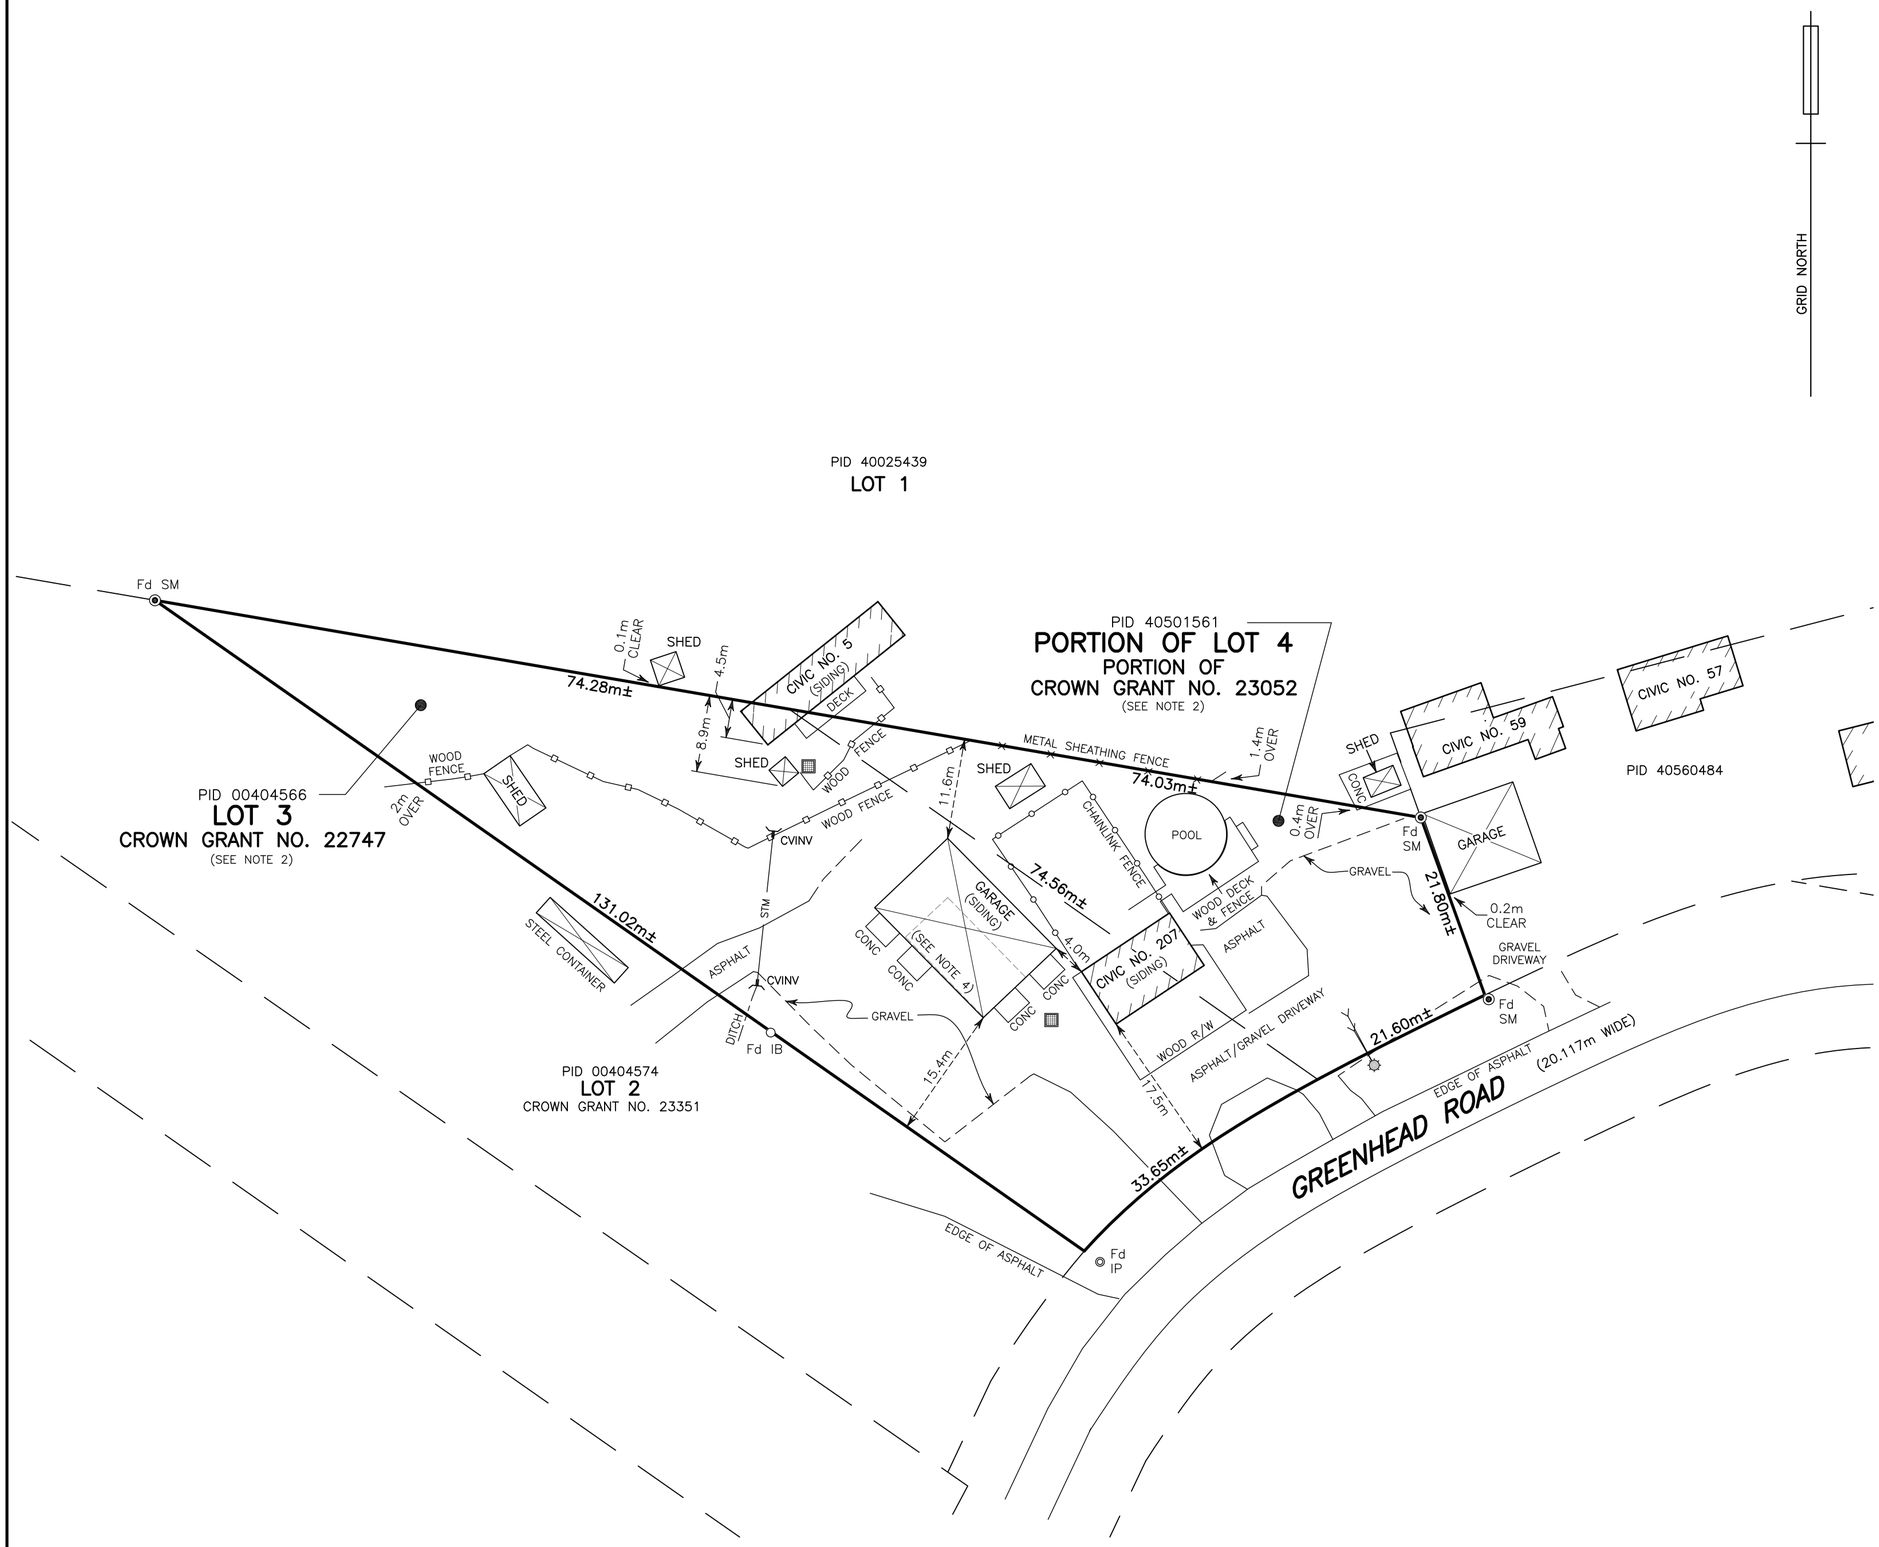


LEGEND

	PERIMETER OF LANDS SURVEYED
IP	IRON PIPE
IB	IRON BAR
SM	SURVEY MARKER
	CATCHBASIN
CVINV	CULVERT INVERT
	UTILITY POLE & ANCHOR
Fd	FOUND
HCLRO	HALIFAX COUNTY LAND REGISTRATION OFFICE
PID	PARCEL IDENTIFICATION NUMBER
CONC	CONCRETE
R/W	RETAINING WALL
	CHAINLINK FENCE
	WOOD FENCE
STM	STORM CULVERT

NOTES

1. FIELD SURVEY WAS CARRIED OUT ON DECEMBER 16, 2019.
2. RELATES TO SKETCH SHOWING CROWN GRANT NO. 22747 AND PORTION OF CROWN GRANT NO. 23052, SIGNED BY TERRANCE R. DOOGUE; DATED NOVEMBER 14, 2002
3. **CAUTION:** BOUNDARY LINES SHOWN HEREON HAVE BEEN COMPILED FROM VARIOUS PLANS AND DOCUMENTS. SUFFICIENT FIELD SURVEY HAS NOT BEEN CONDUCTED TO VERIFY THEIR ACCURACY.
4. ORIGINAL GARAGE AS SHOWN ON SKETCH BY SDMM DATED NOVEMBER 14, 2002.
5. REVISED: JANUARY 14, 2020

THE ASSOCIATION OF NOVA SCOTIA LAND SURVEYORS
FOUNDED 1951
Original Signed
BLAKE H. TRASK
663
MEMBER

SDMM
Servant, Dunbrack, McKenzie & MacDonald Ltd.
NOVA SCOTIA LAND SURVEYORS & CONSULTING ENGINEERS
36 OLAND CRESCENT
BAYERS LAKE BUSINESS PARK
HALIFAX, NS B3S 1C6
PHONE: (902) 455-1537
FAX: (902) 455-8479
WEB: www.sdmm.ca

PID 00404574 & 40501561

207 GREENHEAD ROAD
LAKESIDE, HALIFAX COUNTY, NOVA SCOTIA

EXISTING CONDITIONS

Date: DECEMBER 19, 2019	Drawn: K. KEARNEY	Project No.: FILE No. 1-11-2 (34829)
Scale: 1:500	Checked By: B. TRASK	Plan No.: 13-2796-1
Reference:	Reviewed By: B. TRASK	Drawing Name:
Surveyed: SDMM	Sheet: 1 OF 1	

0m 10 20 30 40 50m