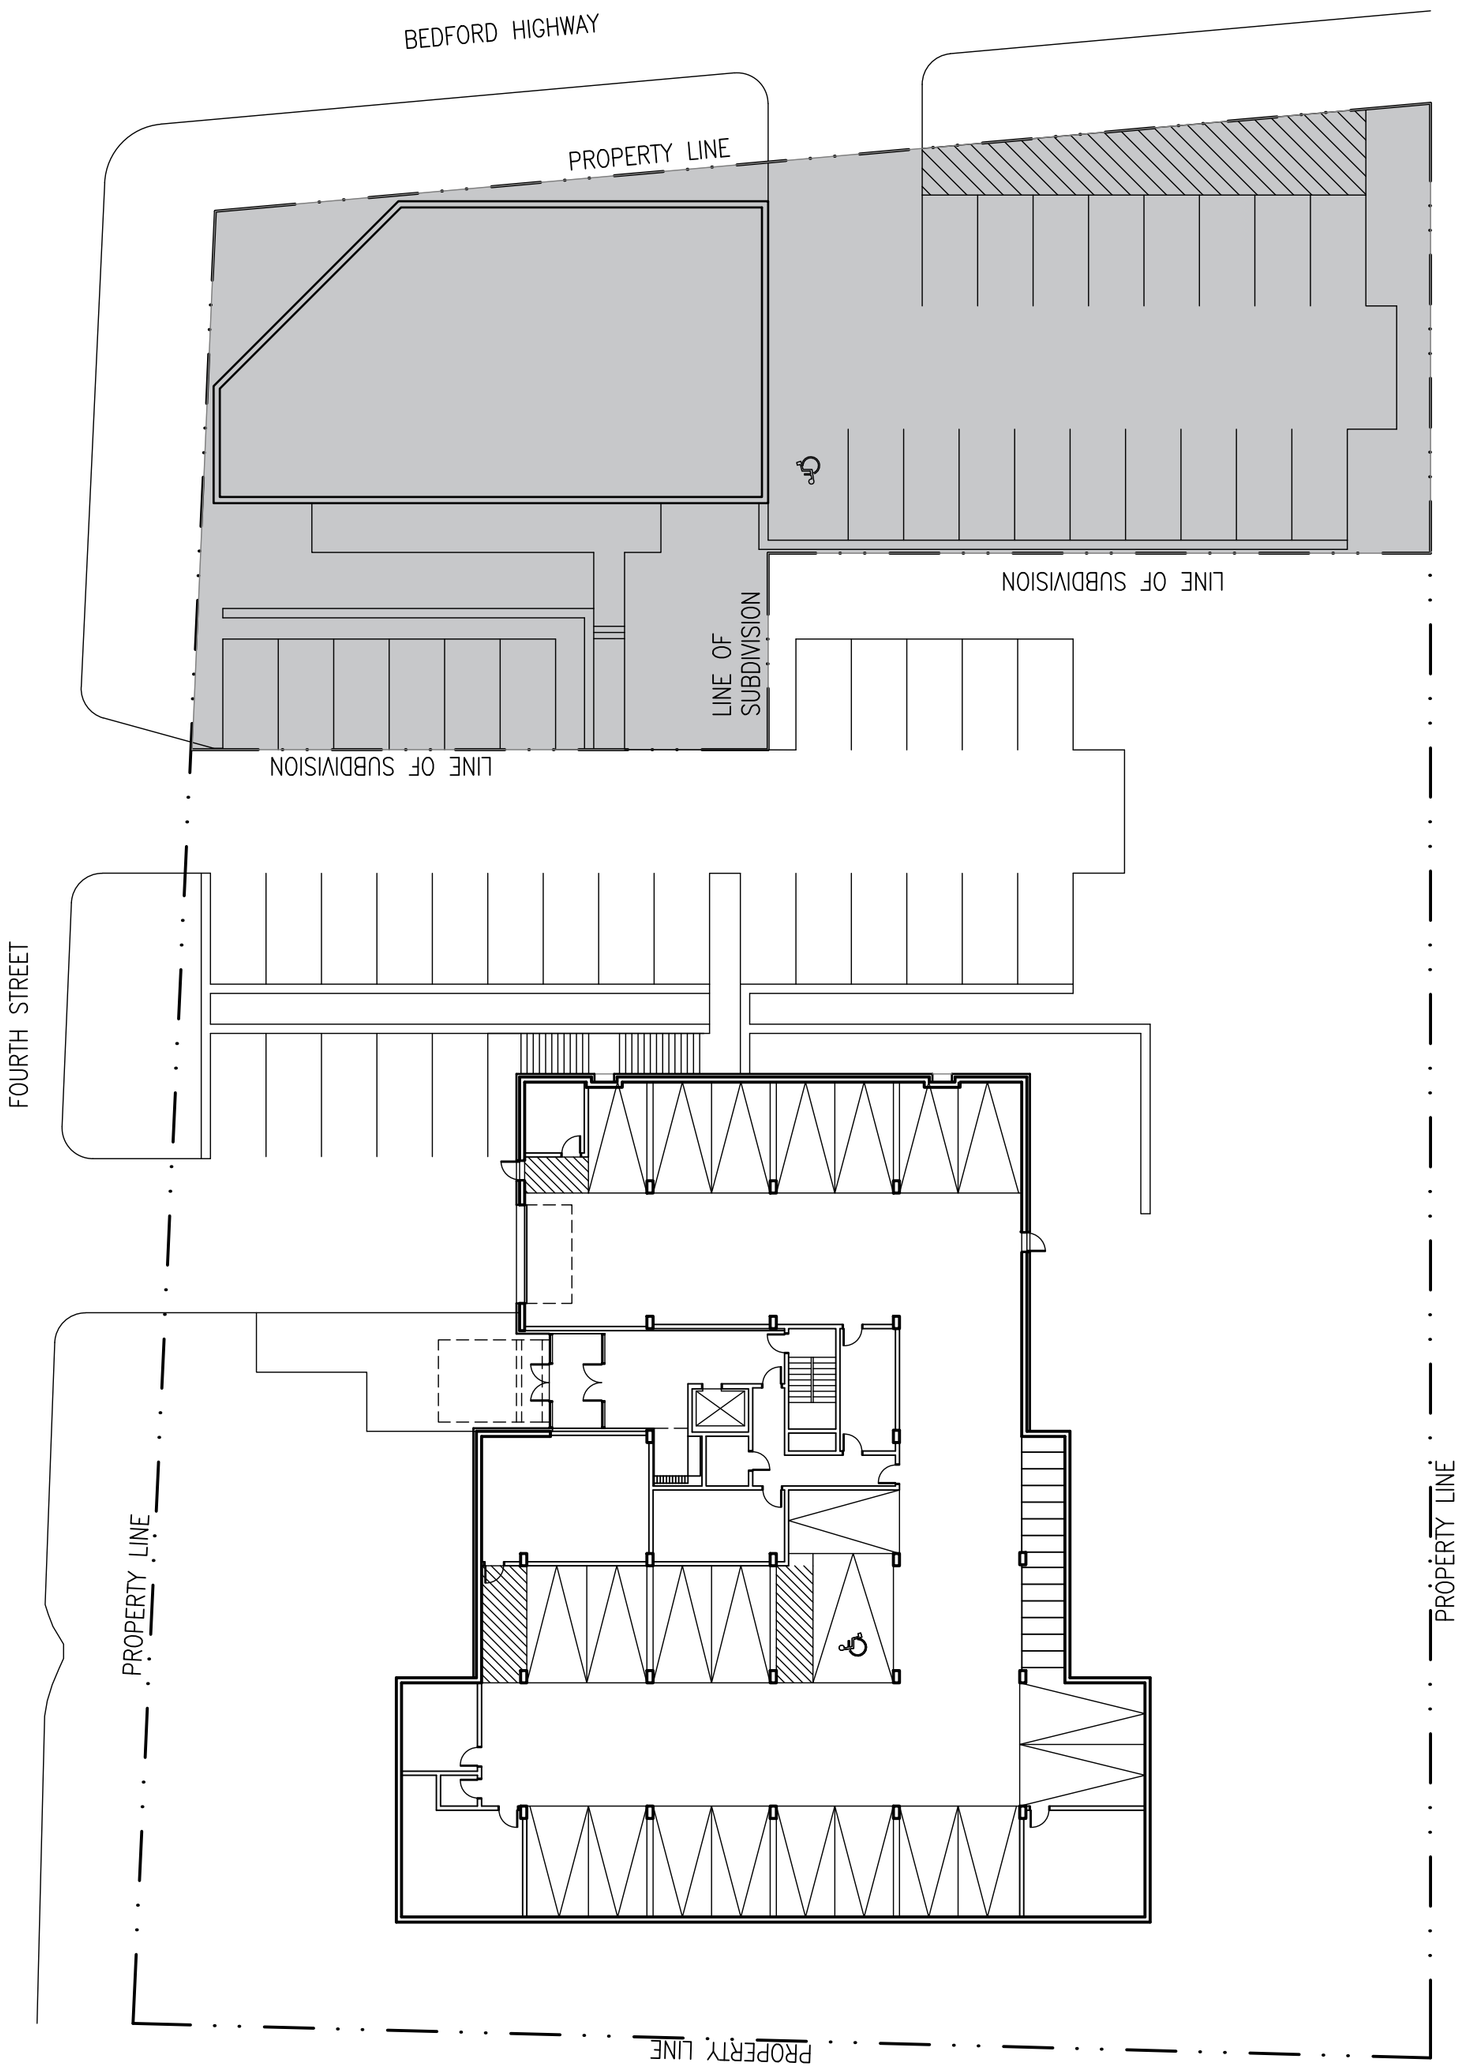

BEDFORD HIGHWAY
PROPERTY LINE
LINE OF SUBDIVISION
LINE OF SUBDIVISION
LINE OF SUBDIVISION
FOURTH STREET
PROPERTY LINE
PROPERTY LINE
PROPERTY LINE