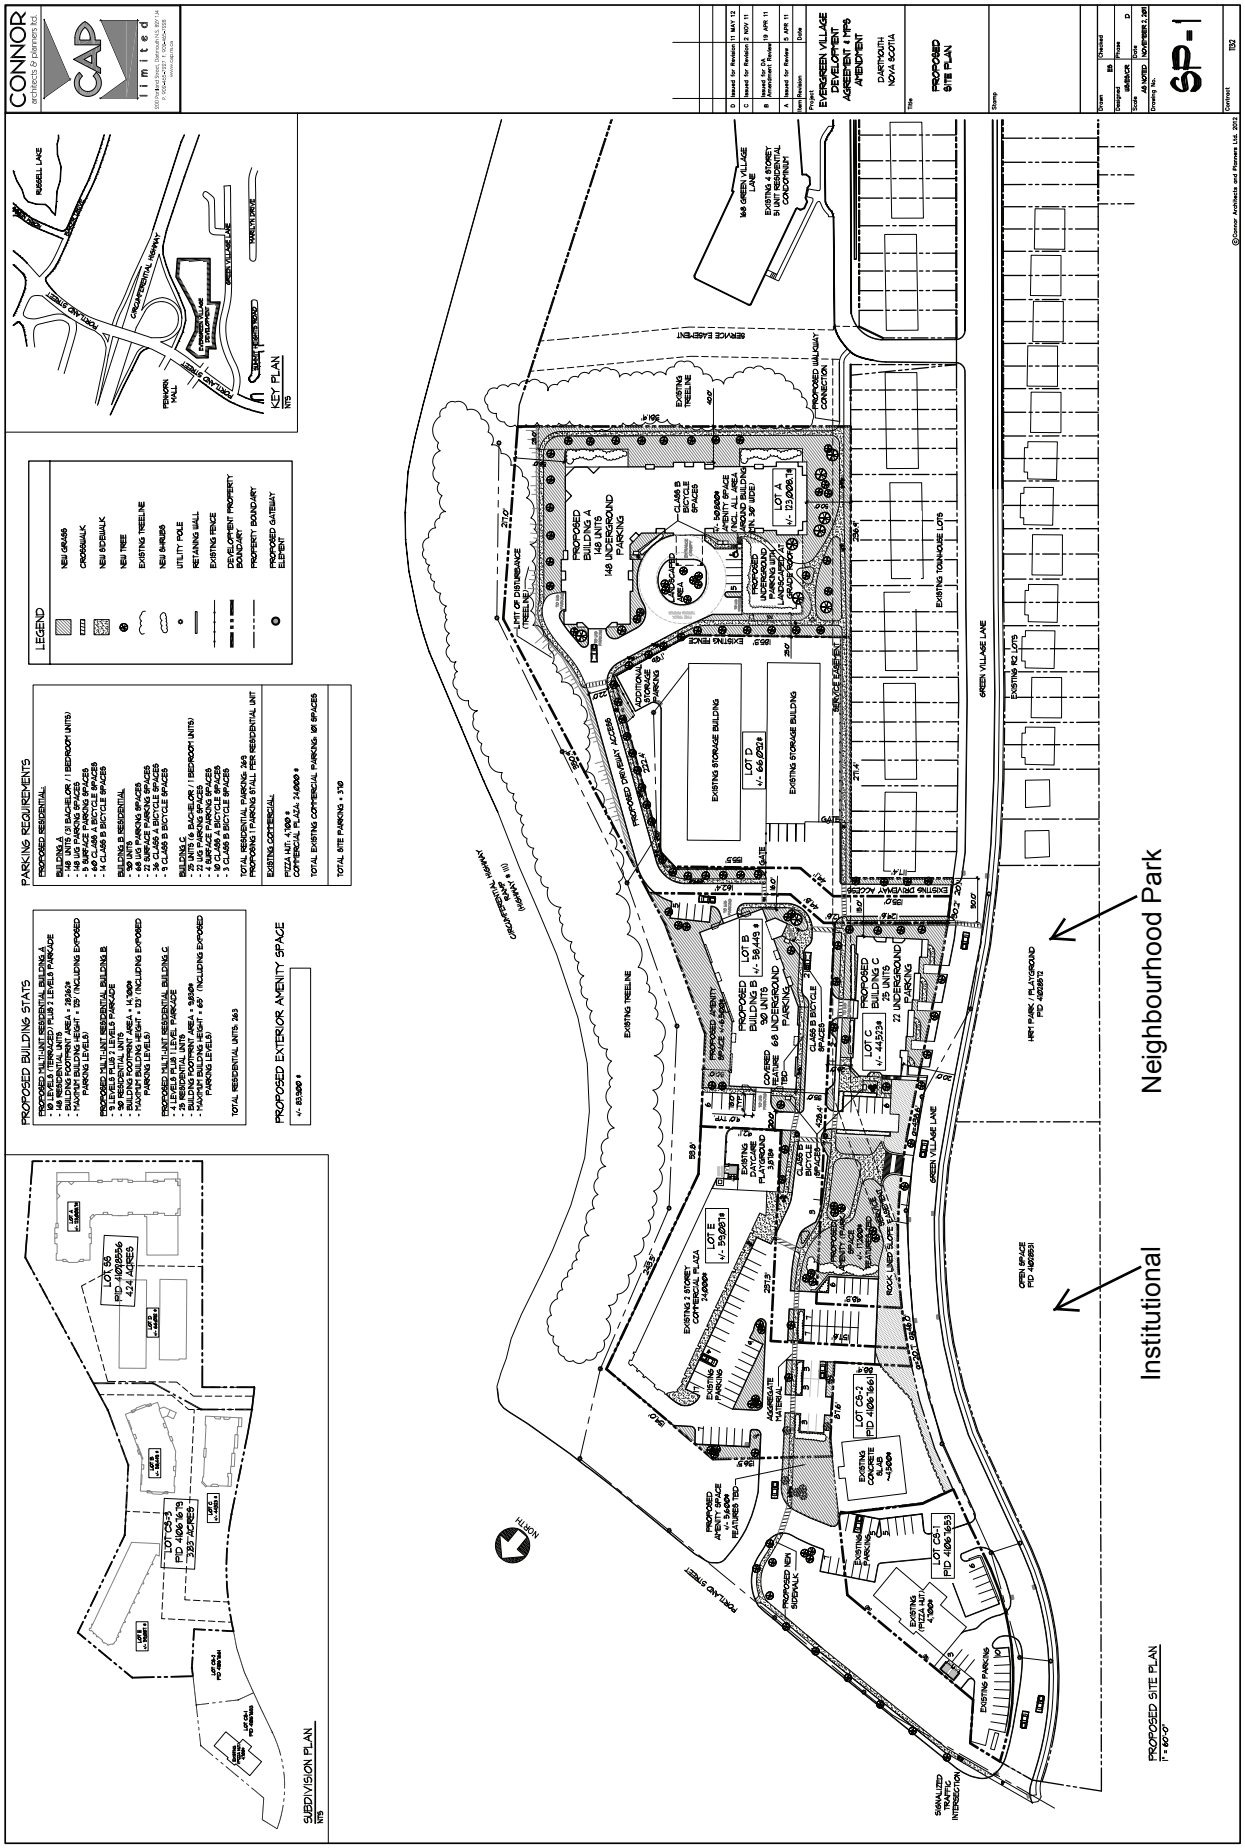Schedule C-2 - Concept Site Plan