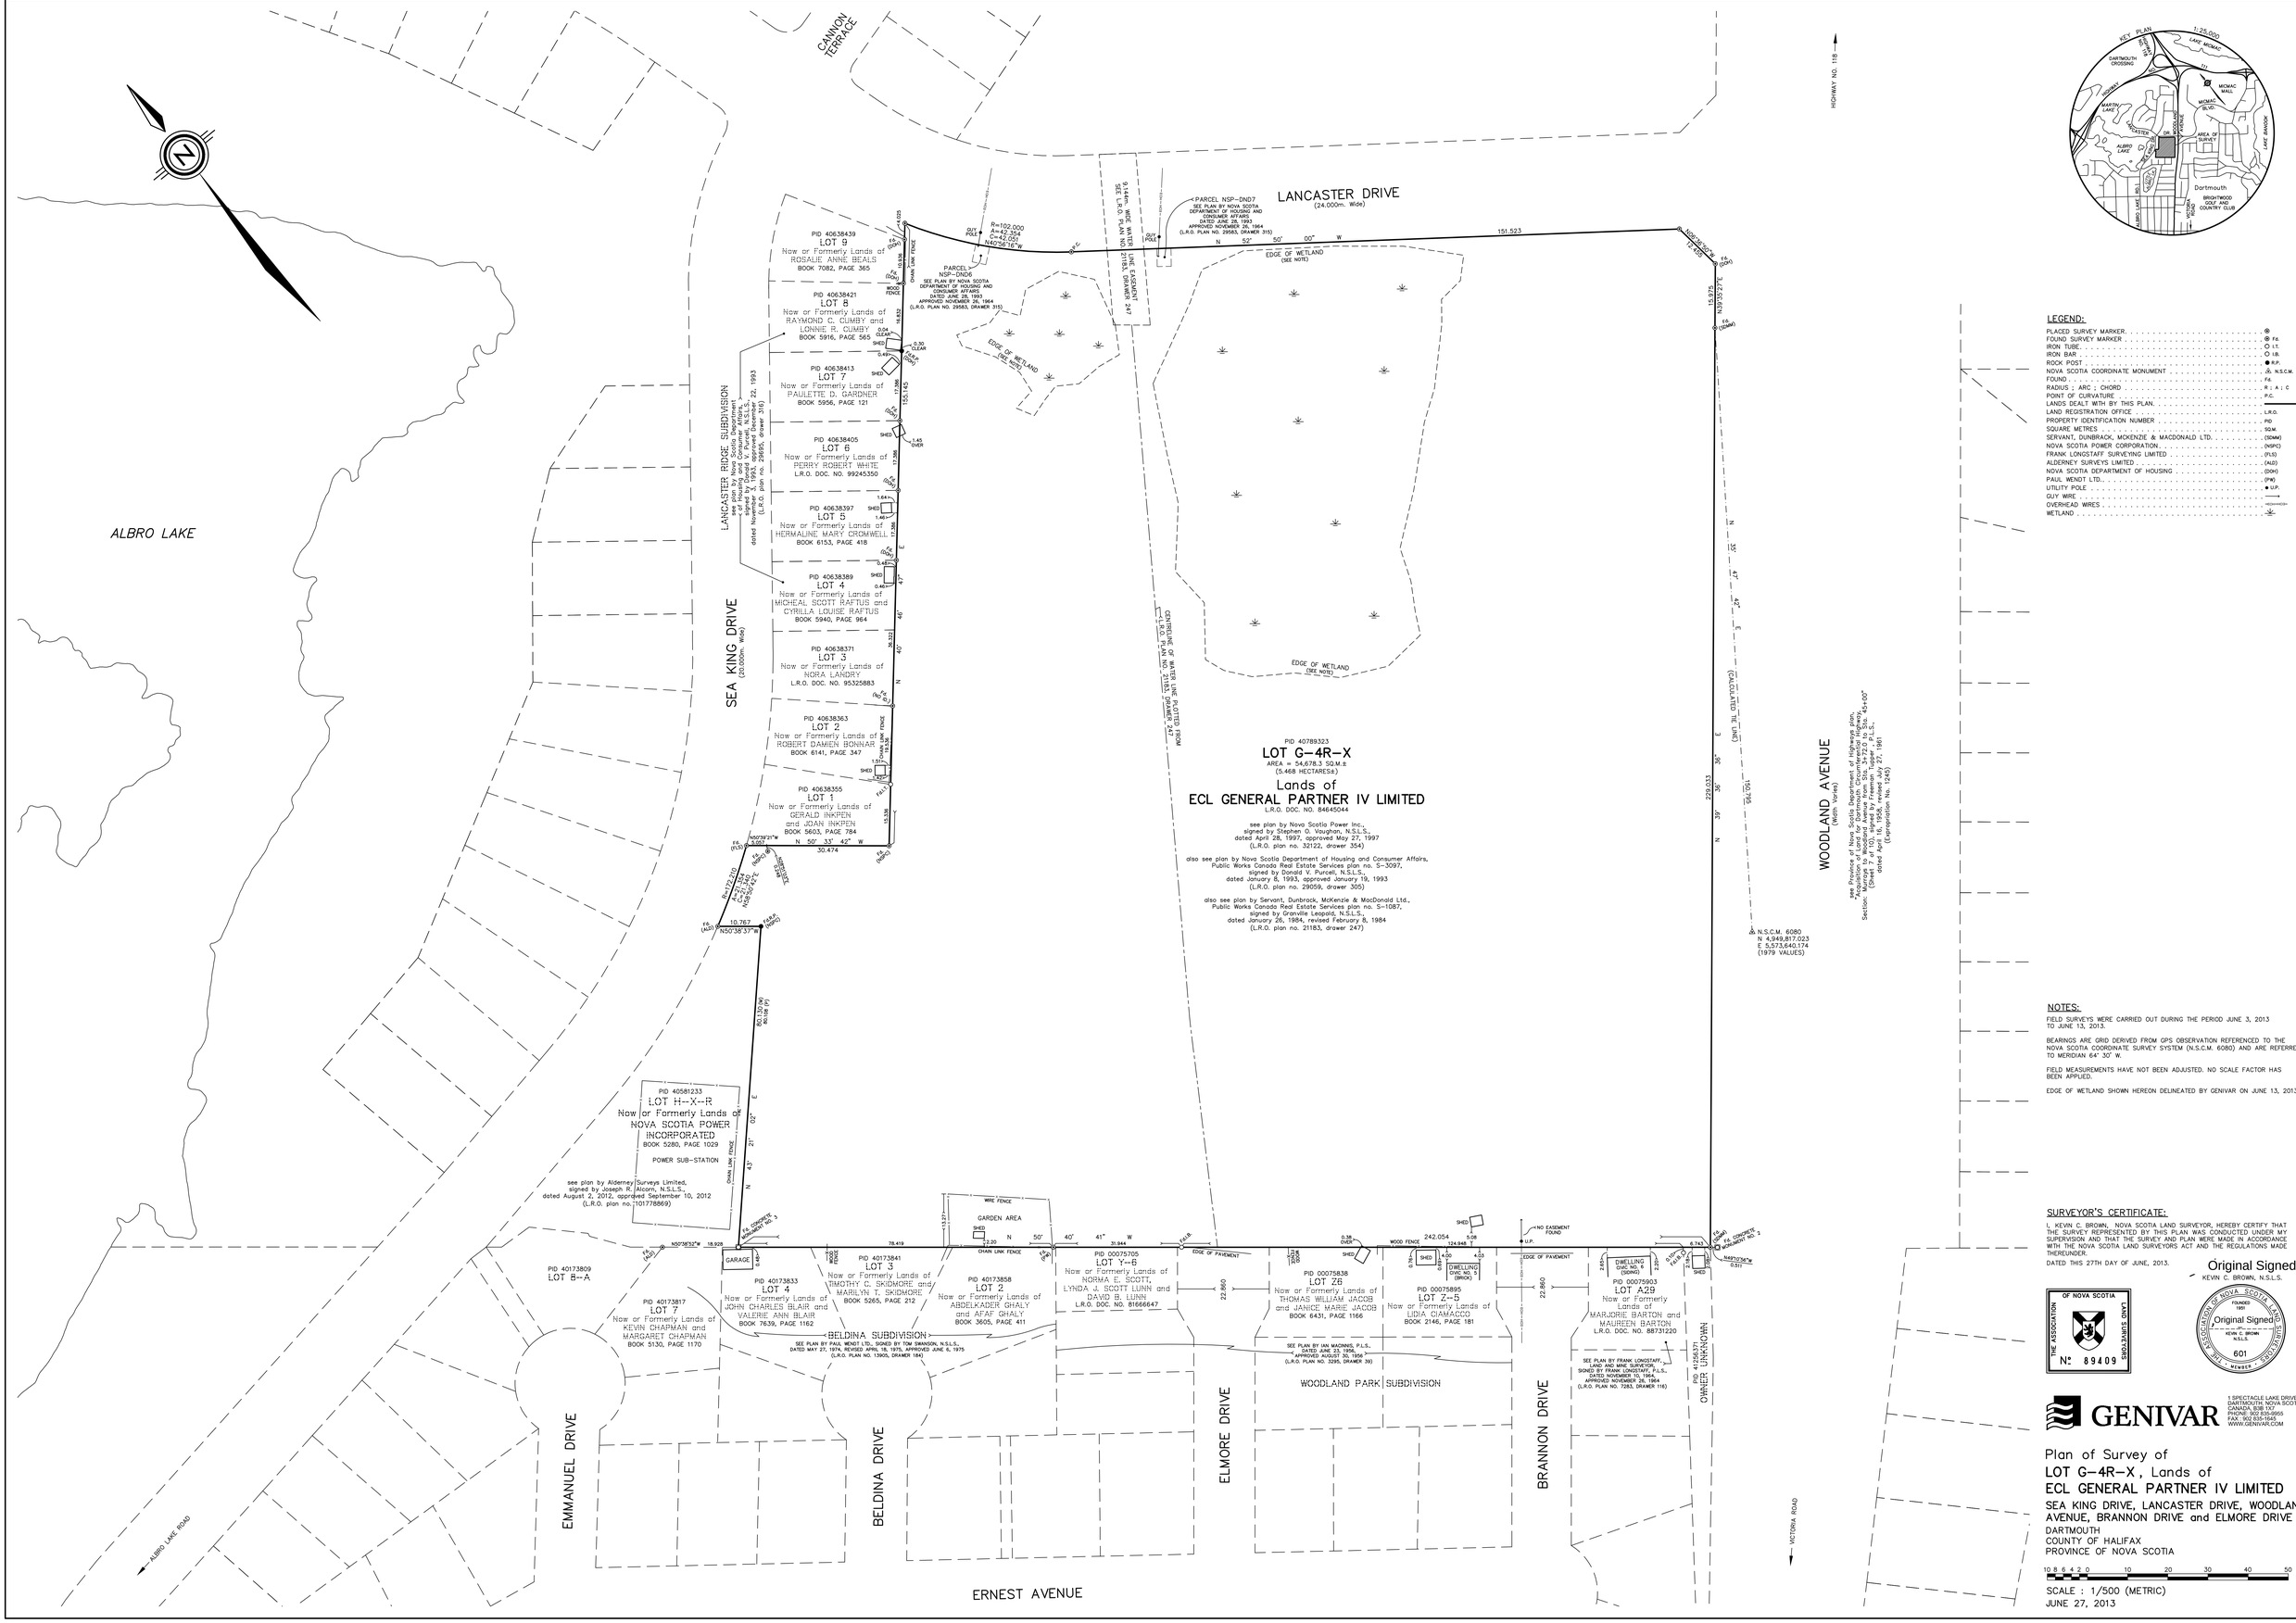
CANNON TERRACE
LANCASTER DRIVE
(24.000m. Wide)
HIGHWAY NO. 118
PARCEL NSP-DN07
SEE PLAN BY NOVA SCOTIA DEPARTMENT OF HOUSING AND CONSUMER AFFAIRS DATED JUNE 25, 1993 APPROVED NOVEMBER 26, 1964 (L.R.O. PLAN NO. 29583, DRAWER 315)
9.144m. WIDE WATER LINE EASEMENT SEE L.R.O. PLAN NO. 27585, DRAWER 247
PARCEL NSP-DN06
SEE PLAN BY NOVA SCOTIA DEPARTMENT OF HOUSING AND CONSUMER AFFAIRS DATED JUNE 25, 1993 APPROVED NOVEMBER 26, 1964 (L.R.O. PLAN NO. 29583, DRAWER 315)
EDGE OF WETLAND (SEE NOTE)
PID 40638439
LOT 9
Now or Formerly Lands of
ROSALIE ANNE BEALS
BOOK 7082, PAGE 365
PID 40638421
LOT 8
Now or Formerly Lands of
RAYMOND C. CUMBY and
LONNIE R. CUMBY
BOOK 5916, PAGE 565
PID 40638413
LOT 7
Now or Formerly Lands of
PAULETTE D. GARDNER
BOOK 5956, PAGE 121
PID 40638405
LOT 6
Now or Formerly Lands of
PERRY ROBERT WHITE
L.R.O. DOC. NO. 99245350
PID 40638397
LOT 5
Now or Formerly Lands of
HERMALINE MARY CROMWELL
BOOK 6153, PAGE 418
PID 40638389
LOT 4
Now or Formerly Lands of
MICHEAL SCOTT RAFTUS and
CYRILLA LOUISE RAFTUS
BOOK 5940, PAGE 964
PID 40638371
LOT 3
Now or Formerly Lands of
NORA LANDRY
L.R.O. DOC. NO. 95325883
PID 40638363
LOT 2
Now or Formerly Lands of
ROBERT DAMIEN BONNAR
BOOK 6141, PAGE 347
PID 40638355
LOT 1
Now or Formerly Lands of
GERALD INKPEN
and JOAN INKPEN
BOOK 5603, PAGE 784
LANCASTER RIDGE SUBDIVISION
Now or formerly Lands of
Minister of Housing and Consumer Affairs,
as shown on plan by Nova Scotia Department of Housing and Consumer Affairs,
dated November 3, 1992, approved December 22, 1993
(L.R.O. plan no. 29895, drawer 316)
SEA KING DRIVE
(20.000m. Wide)
ALBRO LAKE
PID 40581233
LOT H--X--R
Now or Formerly Lands of
NOVA SCOTIA POWER INCORPORATED
BOOK 5280, PAGE 1029
POWER SUB-STATION
see plan by Alderney Surveys Limited,
signed by Joseph R. Alcorn, N.S.L.S.,
dated August 2, 2012, approved September 10, 2012
(L.R.O. plan no. 101778869)
PID 40173809
LOT B--A
PID 40173817
LOT 7
Now or Formerly Lands of
KEVIN CHAPMAN and
MARGARET CHAPMAN
BOOK 5130, PAGE 1170
PID 40173833
LOT 4
Now or Formerly Lands of
JOHN CHARLES BLAIR and
VALERIE ANN BLAIR
BOOK 7639, PAGE 1162
PID 40173841
LOT 3
Now or Formerly Lands of
TIMOTHY C. SKIDMORE and
MARILYN T. SKIDMORE
BOOK 5265, PAGE 212
PID 40173858
LOT 2
Now or Formerly Lands of
ABDELKADER GHALY
and AFAF GHALY
BOOK 3605, PAGE 411
BELDINA SUBDIVISION
SEE PLAN BY PAUL WENDT LTD., SIGNED BY TOM DAWSON, N.S.L.S.,
DATED MAY 27, 1974, REVISED APRIL 18, 1975, APPROVED JUNE 6, 1975
(L.R.O. PLAN NO. 13905, DRAWER 184)
PID 00075705
LOT Y--6
Now or Formerly Lands of
NORMA E. SCOTT,
LYNDA J. SCOTT LUNN and
DAVID B. LUNN
L.R.O. DOC. NO. 81666647
PID 00075838
LOT Z6
Now or Formerly Lands of
THOMAS WILLIAM JACOB
and JANICE MARIE JACOB
BOOK 6431, PAGE 1166
PID 00075895
LOT Z--5
Now or Formerly Lands of
LIDIA CIAMACCO
BOOK 2146, PAGE 181
WOODLAND PARK SUBDIVISION
SEE PLAN BY IAN MACINNIS, P.L.S.,
DATED JUNE 23, 1956,
APPROVED AUGUST 30, 1956
(L.R.O. PLAN NO. 3295, DRAWER 39)
PID 00075903
LOT A29
Now or Formerly
Lands of
MARJORIE BARTON and
MAUREEN BARTON
L.R.O. DOC. NO. 88731200
SEE PLAN BY FRANK LONGSTAFF, P.L.S., DATED JUNE 23, 1956, SIGNED BY FRANK LONGSTAFF, P.L.S., DATED NOVEMBER 10, 1964, APPROVED NOVEMBER 26, 1964 (L.R.O. PLAN NO. 7283, DRAWER 116)
PID 41264371
OWNER UNKNOWN
PID 40789323
LOT G-4R-X
AREA = 54,678.3 SQ.M.±
(5.468 HECTARES±)
Lands of
ECL GENERAL PARTNER IV LIMITED
L.R.O. DOC. NO. 84645044
see plan by Nova Scotia Power Inc.,
signed by Stephen O. Vaughan, N.S.L.S.,
dated April 28, 1997, approved May 27, 1997
(L.R.O. plan no. 32122, drawer 354)
also see plan by Nova Scotia Department of Housing and Consumer Affairs,
Public Works Canada Real Estate Services plan no. S-3097,
signed by Donald V. Purcell, N.S.L.S.,
dated January 8, 1993, approved January 19, 1993
(L.R.O. plan no. 29059, drawer 305)
also see plan by Servant, Dunbrack, McKenzie & MacDonald Ltd.,
Public Works Canada Real Estate Services plan no. S-1087,
signed by Granville Leopold, N.S.L.S.,
dated January 26, 1984, revised February 8, 1984
(L.R.O. plan no. 21185, drawer 247)
GARDEN AREA
SHED
WIRE FENCE
CHAIN LINK FENCE
WOOD FENCE
GARAGE
DWELLING
GWC NO. 1 (SIDING)
DWELLING
GWC NO. 2 (BRICK)
NO EASEMENT FOUND
EDGE OF PAVEMENT
U.P.
EDGE OF WETLAND (SEE NOTE)
WOODLAND AVENUE
(Unopened Portion)
ERNEST AVENUE
EMMANUEL DRIVE
BELDINA DRIVE
ELMORE DRIVE
BRANNON DRIVE
VICTORIA ROAD
ALBRO LAKE ROAD
N.S.C.M. 6080
N 4,949,817.023
E 5,573,640.174
(1979 VALUES)
N 4,949,736.214
E 5,573,875.875
N 4,949,736.214
E 5,573,875.875
N 4,949,736.214
E 5,573,875.875