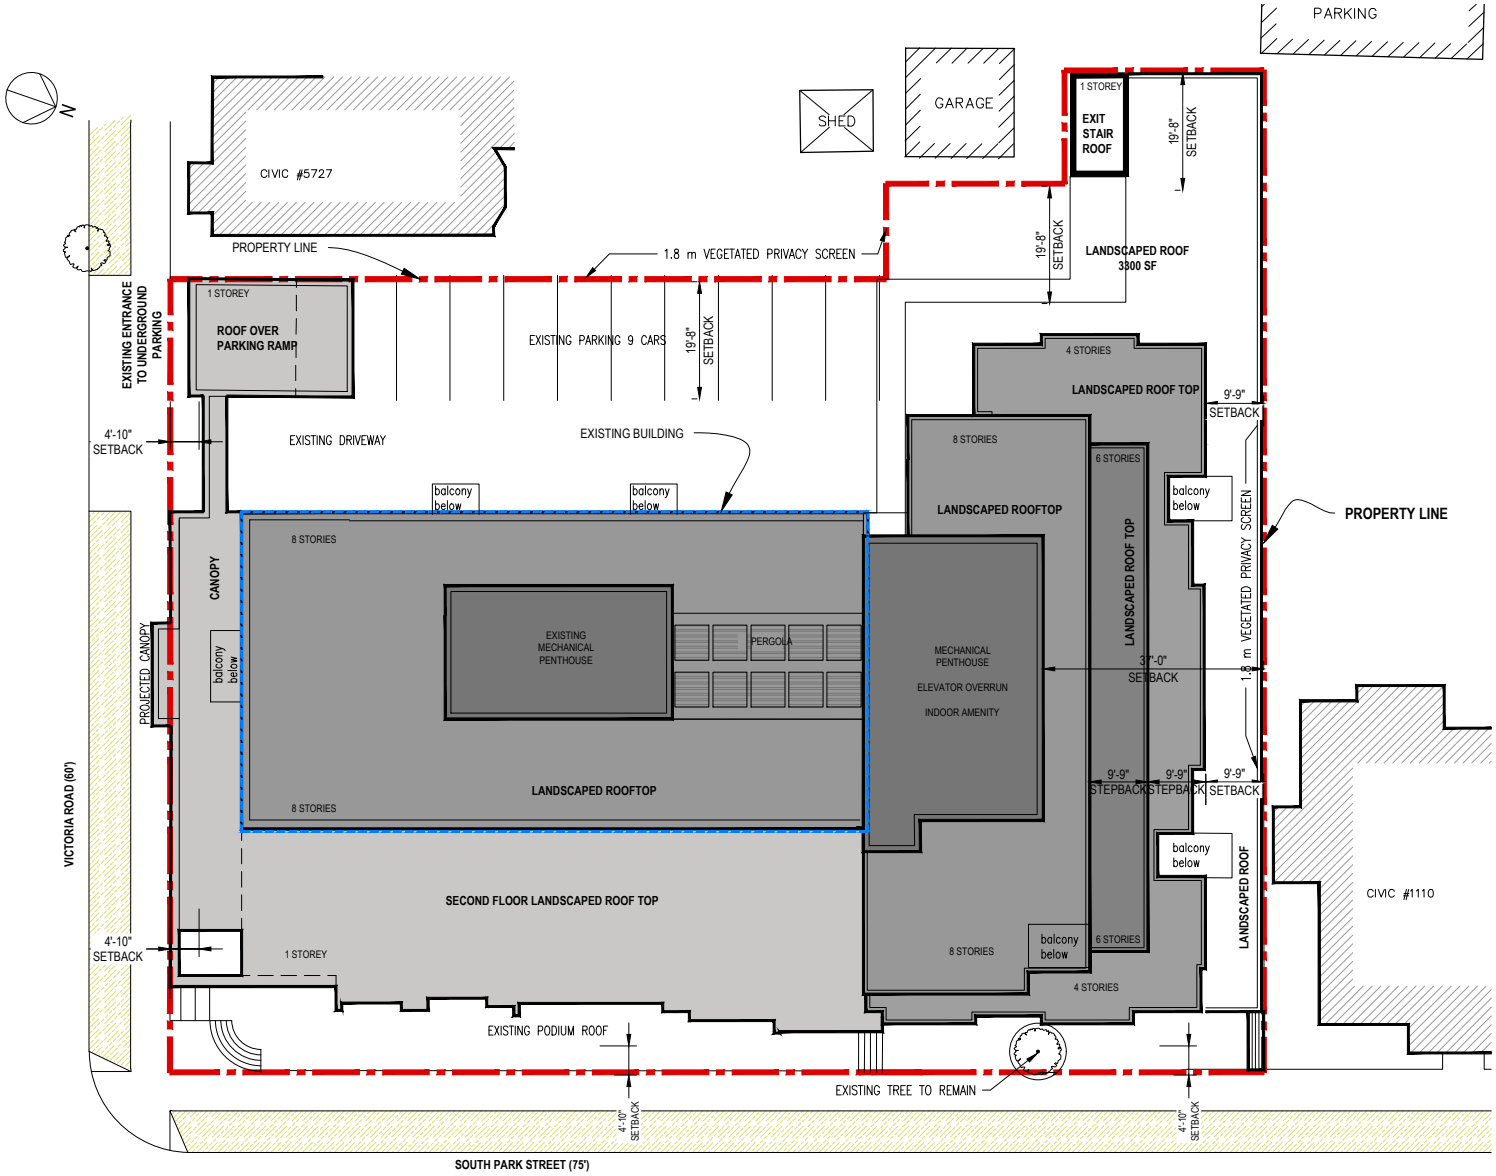

Zwicker Zareski architecture + planning

ZZap Consulting Inc.

1 Canal Street, Dartmouth, NS B2Y 2W1 ZZap.ca

SOUTH PARK TOWERS_ RENOVATION

1102-1106 SOUTH PARK ST \ 5713 VICTORIA RD., HALIFAX, NS

HEIGHT FRAMEWORK

SCHEDULE C

Apr 2019